City of Menasha
Application for Outdoor Extension of Retail "Class B", Class "B" And/or "Class C" License

Date: MAR 21-09

Name: Peter J. Kemps, Jitters Lounge
(Individuals/Partners/Registered Name of Corporation/LLC)

If Partnership, Corporation of LLC, list names and addresses of all members
Peter Kemps, 104 River St. Kaukauna, Wis 54130

Address of premise 23 Main St, Menasha, Wis.

Description of area for which this outdoor extension is being applied for _____

Trade Name: Jitters Lounge

Business Phone: 920-720-6006

Please attach the following:
X $25 application fee
X Site plan/drawing of the outdoor area
☒ New ☐ Modified ☐ No Changes from original

All requirements of Section 7-2-17 of City of Menasha Municipal Code have been followed. (copy of Section 7-2-17 attached).

I certify that the proposed outdoor extension shall be operated in compliance with the requirements of Section 7-2-17 and maintained as shown on the attached site plan and/or drawing

Signature: Peter J. Kemps **Signature:** _____

TO BE COMPLETED BY CLERK

Date Received: 3/20/09

Fee Paid: $25.00 3/20/09

Inspections Completed: _____

Date to Council: _____

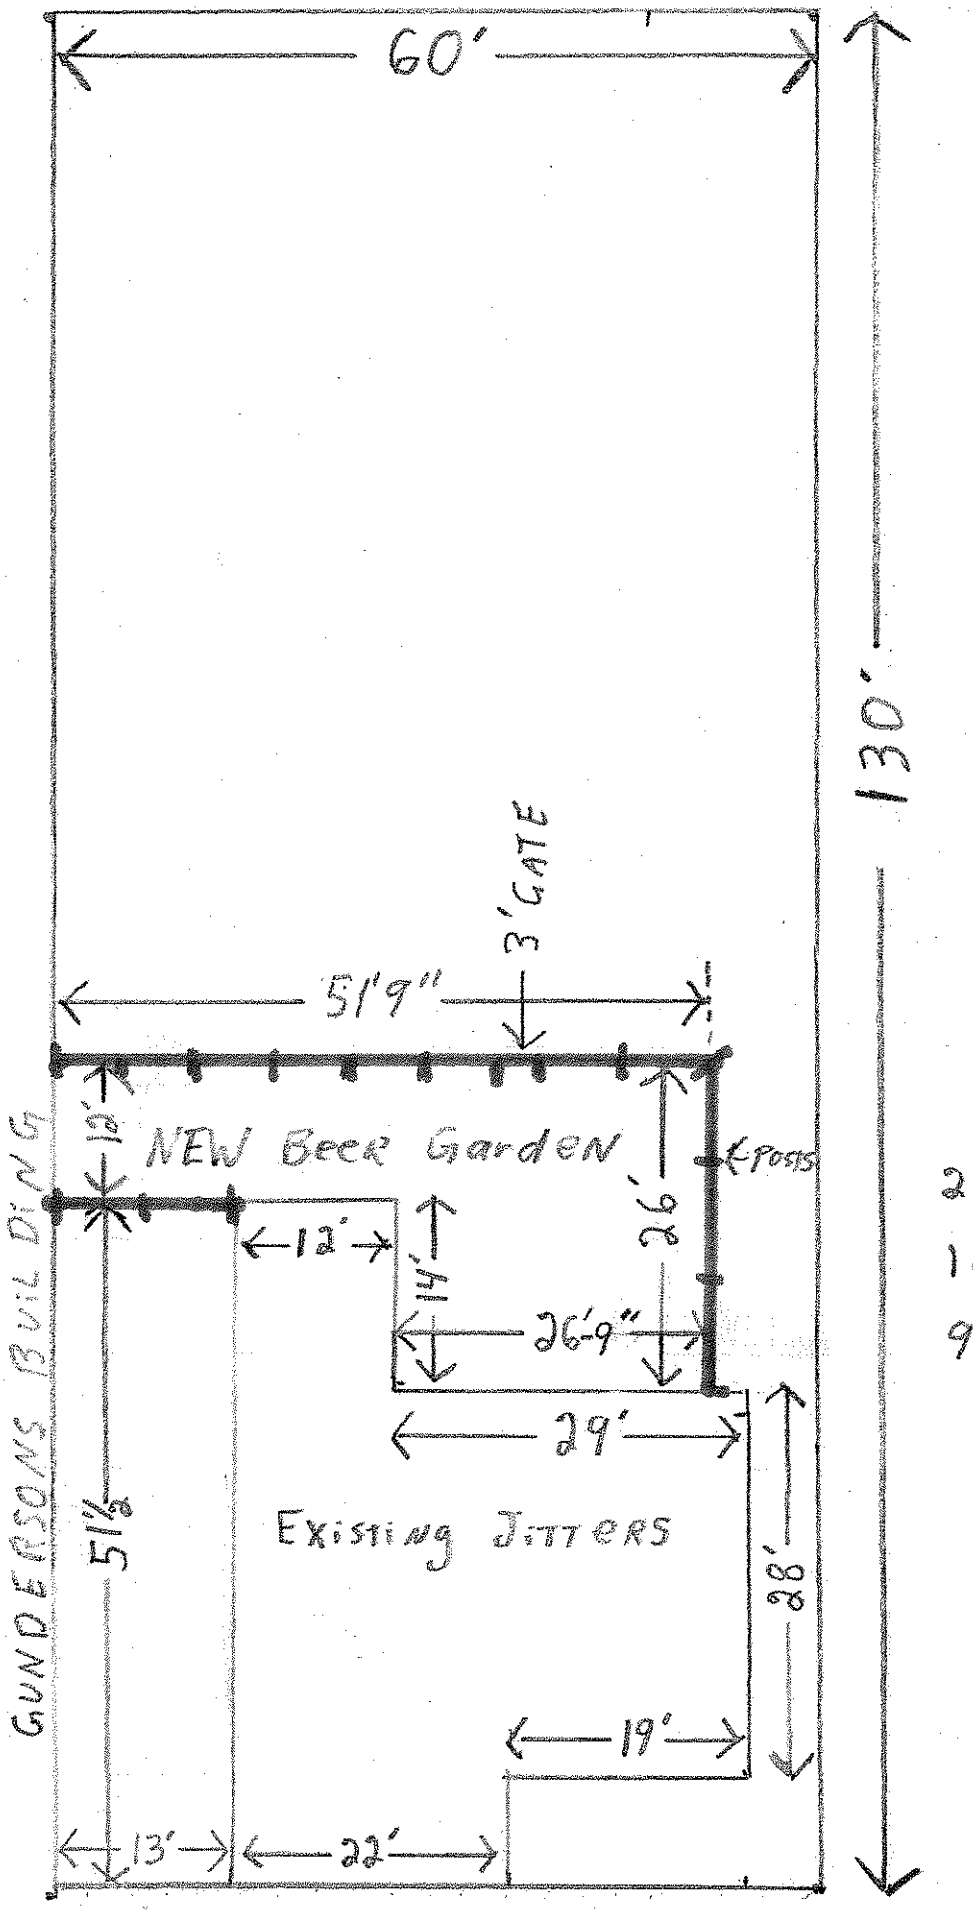

2057 Ft² Existing Jitters
1028⅓ Ft² Max. Beer Garden
985⅓ Ft² New Beer Garden

Scale 1" = 15 Feet

Posts Treated 4"X4" Set 5' Down in Concrete

Horizontal Treated 2"X4"

Fencing to Be 5/4"X 6" Treated lumber with 3/8" radius edge on 4 sides

Fencing To Be alternating on Both sides, 7 Boards on outside, 8 on inside

Post Toppers to Be 6 Pieces Treated lumber, Top to Be 5" - 3"X3" 45° on Top,

Put on 5½"X5½", Put on 7½"X7½", Put on 9½"X9½"

Trimed with 1½"X2¾", on Top of ¾"X 1¾"

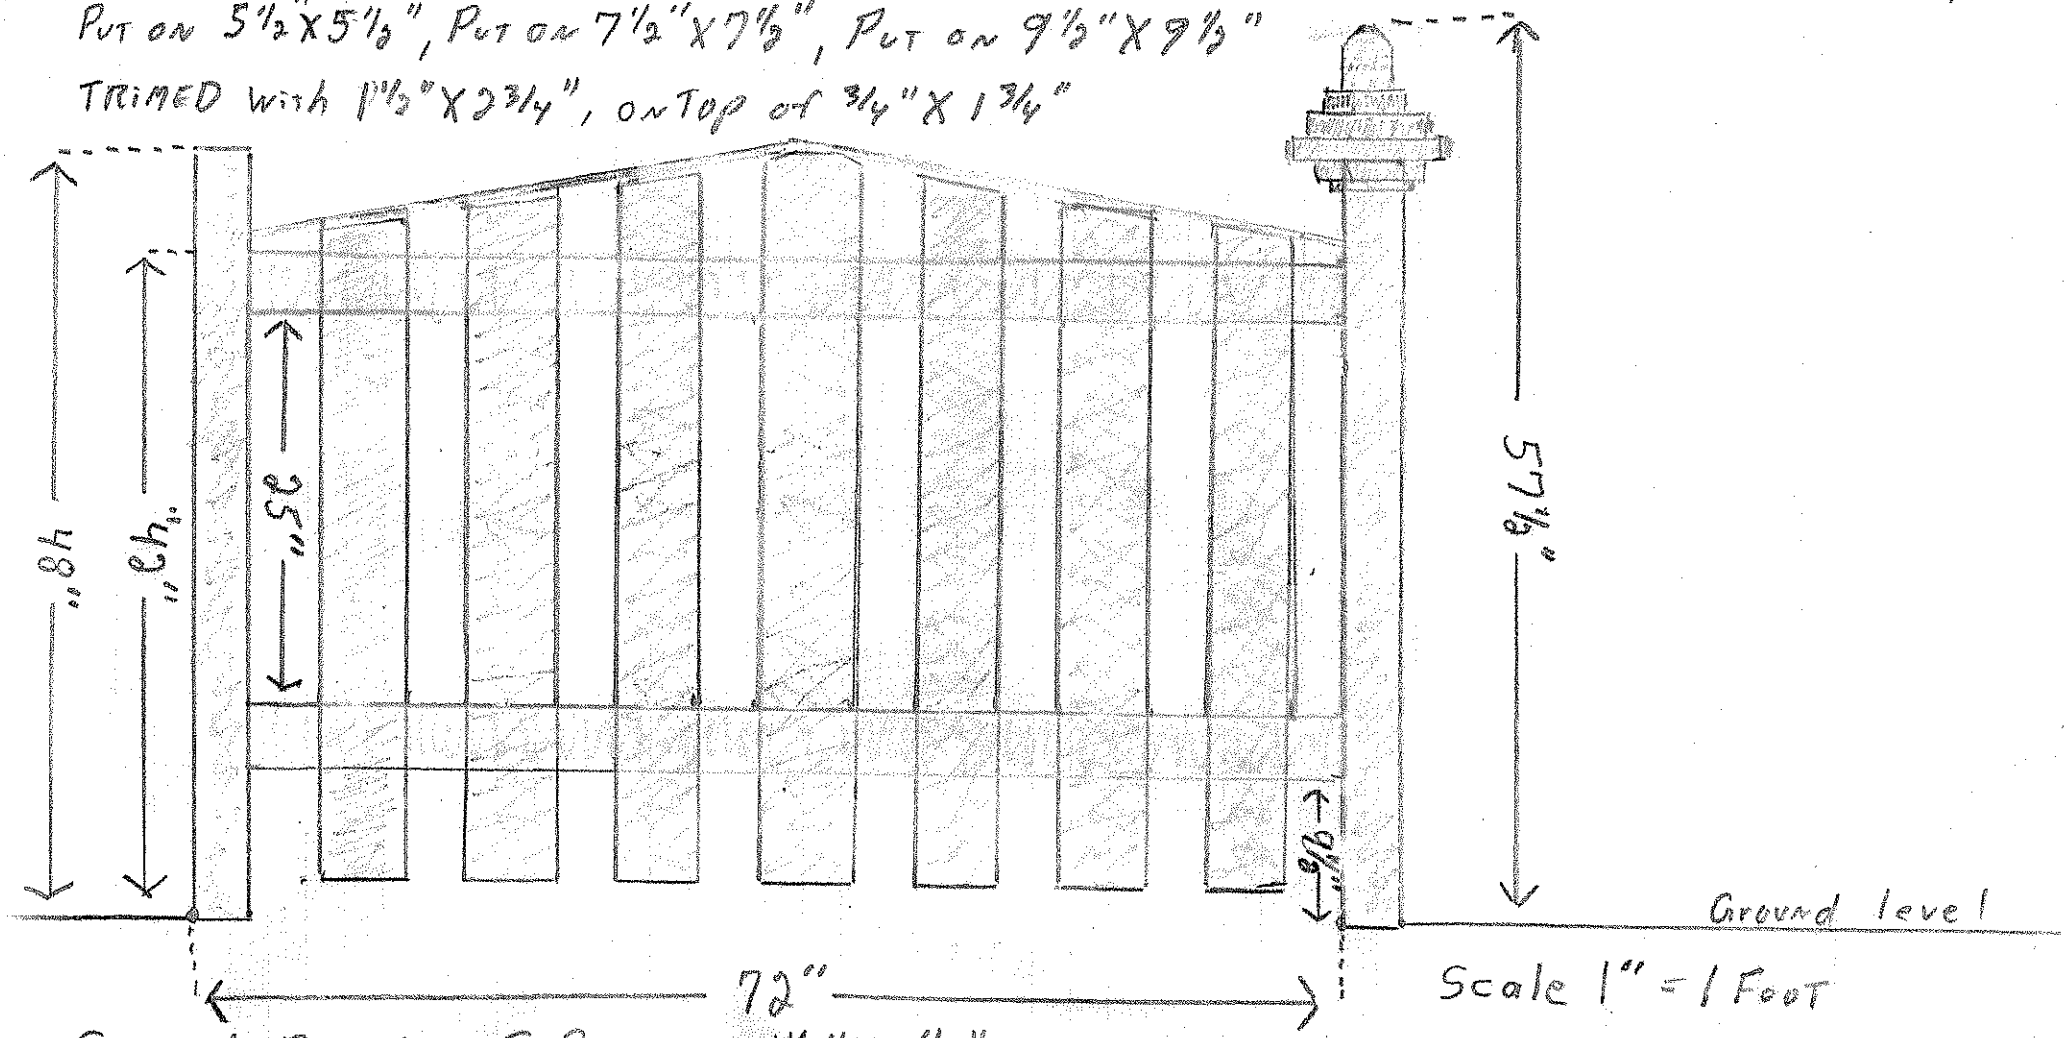
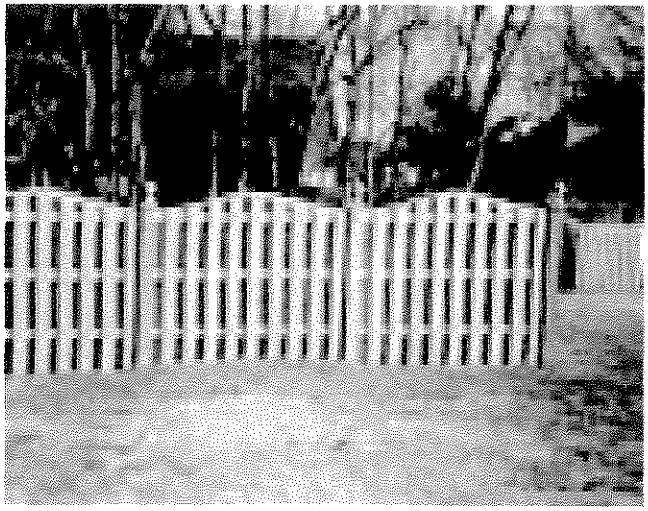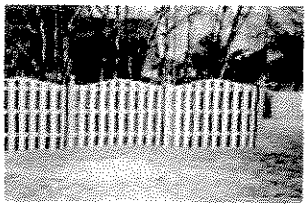
Curved Board on Top to Be 1⅛"X5½" Trex Decking, SANDSTONE