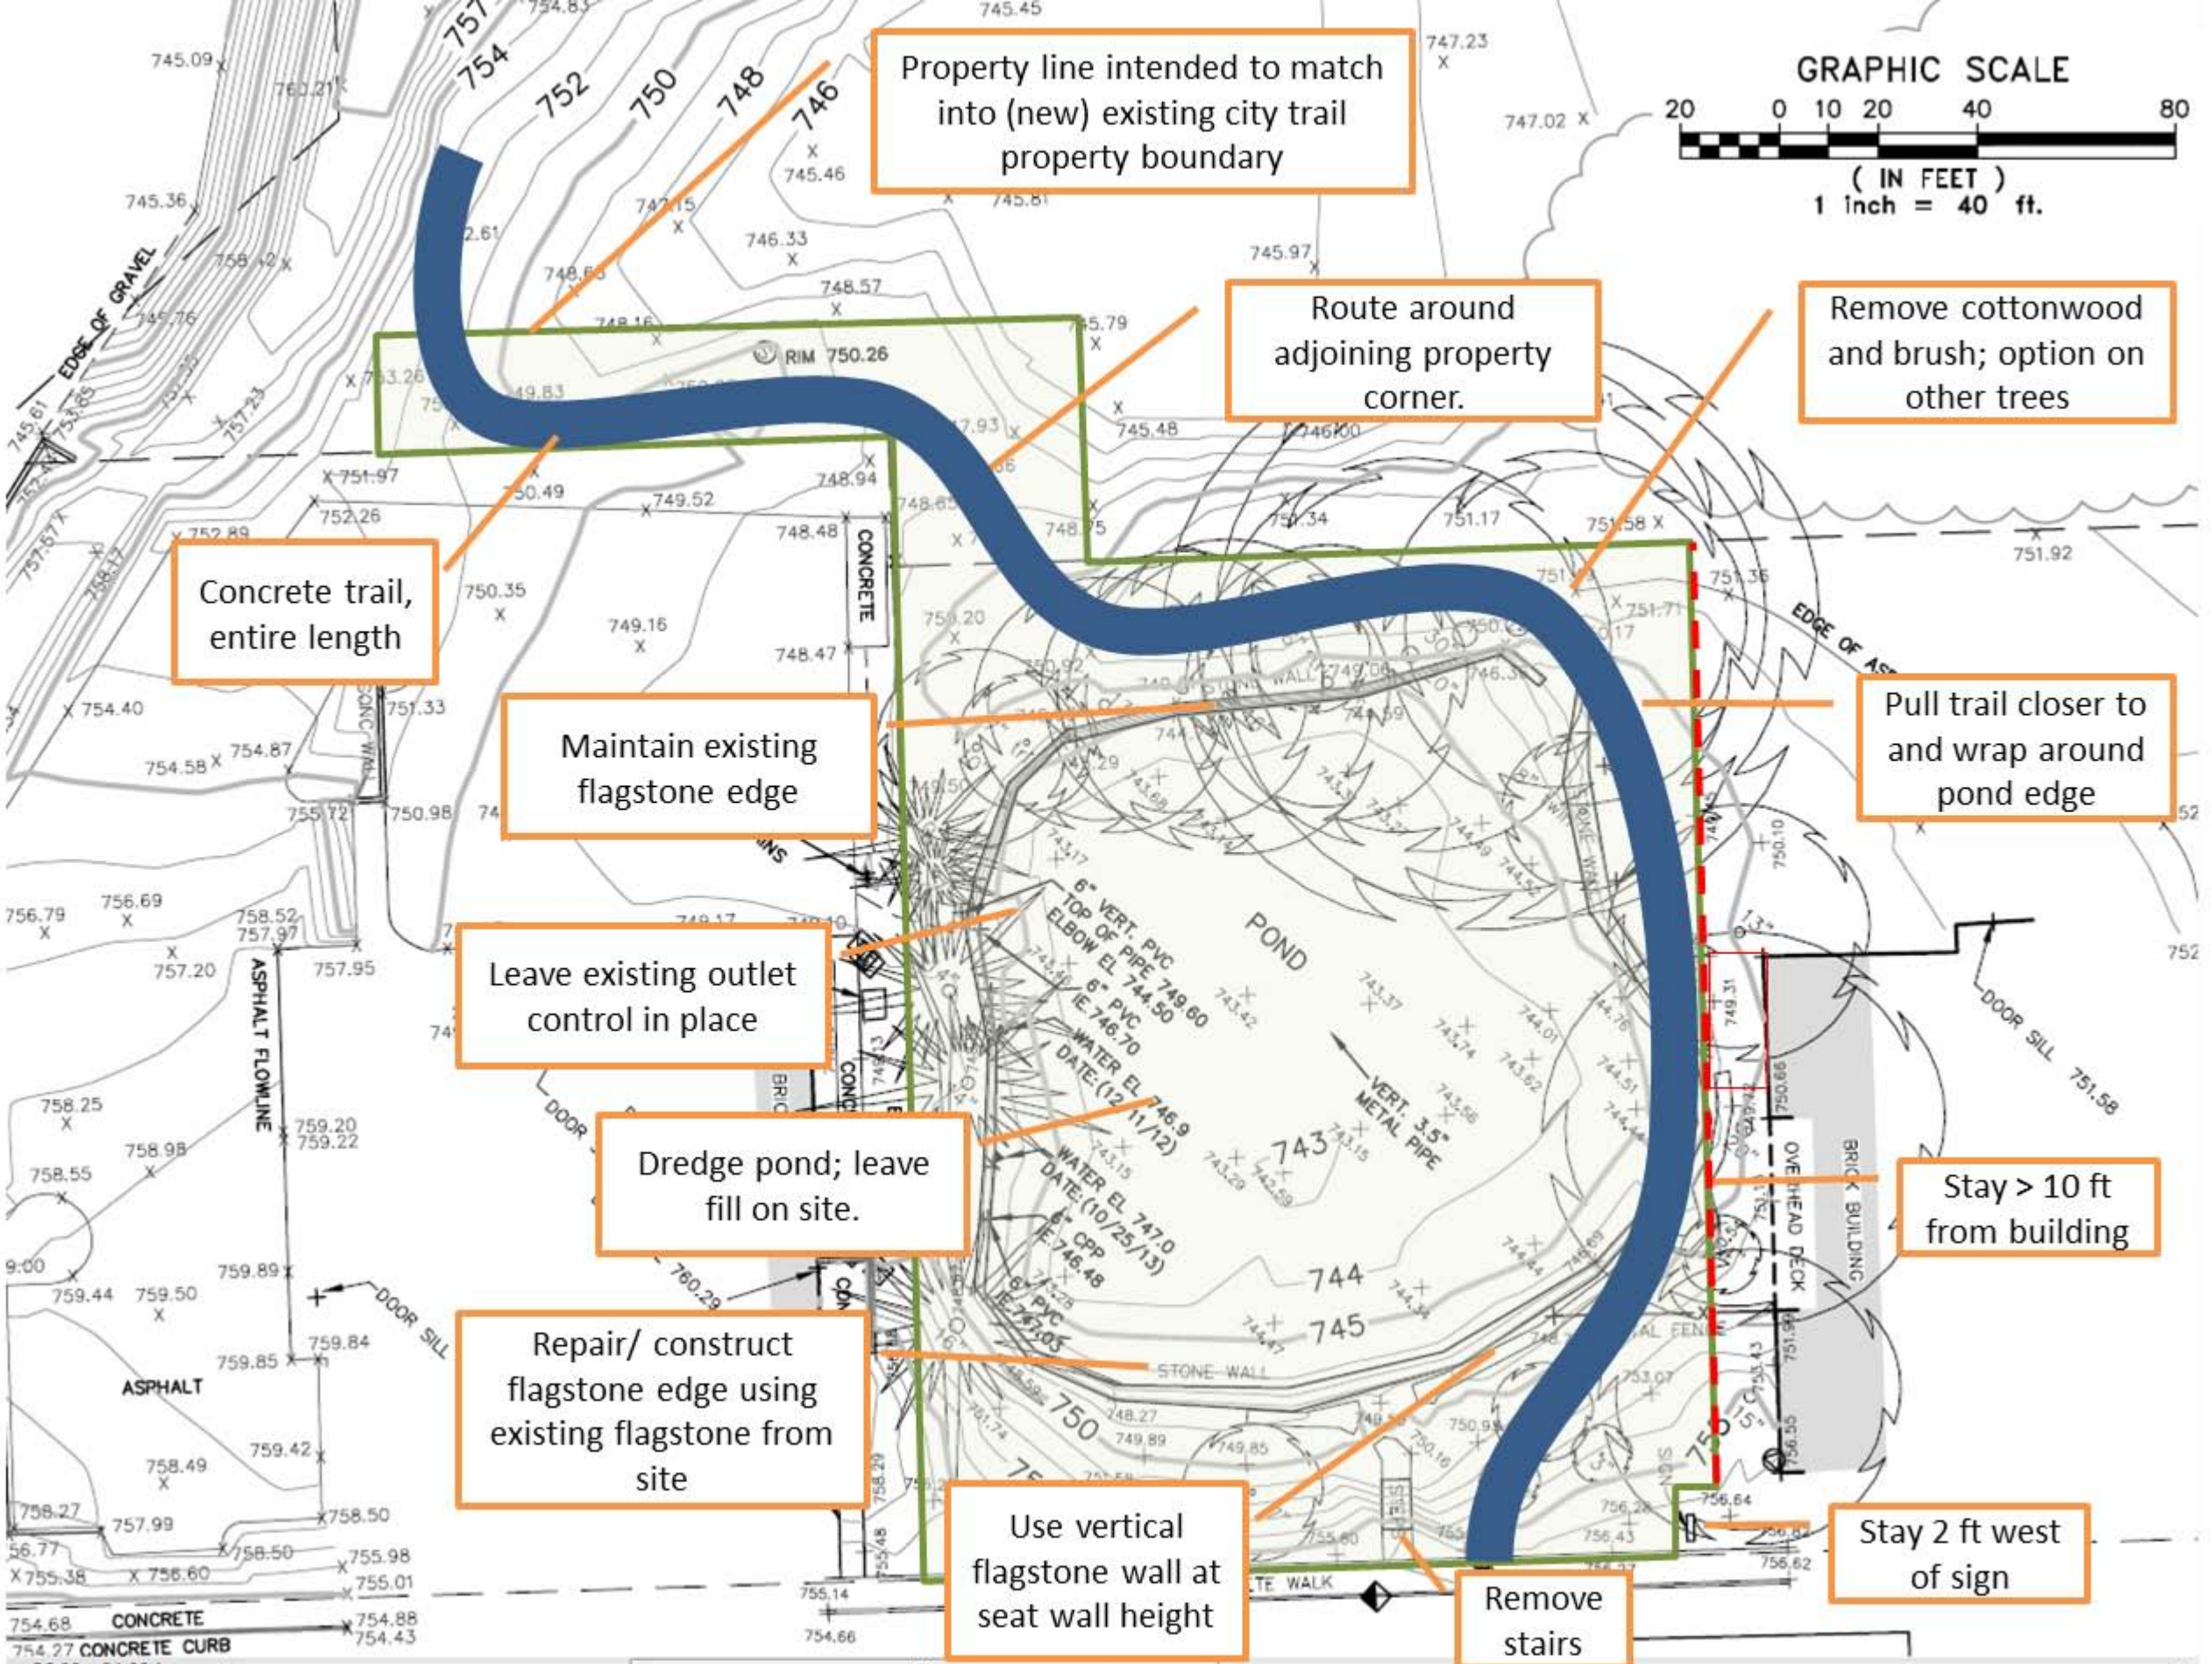
GRAPHIC SCALE
20 0 10 20 40 80
(IN FEET)
1 inch = 40 ft.
Property line intended to match into (new) existing city trail property boundary
Route around adjoining property corner.
Remove cottonwood and brush; option on other trees
Concrete trail, entire length
Maintain existing flagstone edge
Pull trail closer to and wrap around pond edge
Leave existing outlet control in place
Dredge pond; leave fill on site.
Stay > 10 ft from building
Repair/ construct flagstone edge using existing flagstone from site
Use vertical flagstone wall at seat wall height
Remove stairs
Stay 2 ft west of sign
POND
EDGE OF GRAVEL
ASPHALT FLOWLINE
ASPHALT
CONCRETE
CONCRETE CURB
BRICK BUILDING
OVERHEAD DECK
DOOR SILL
STONE WALL
RIM 750.26

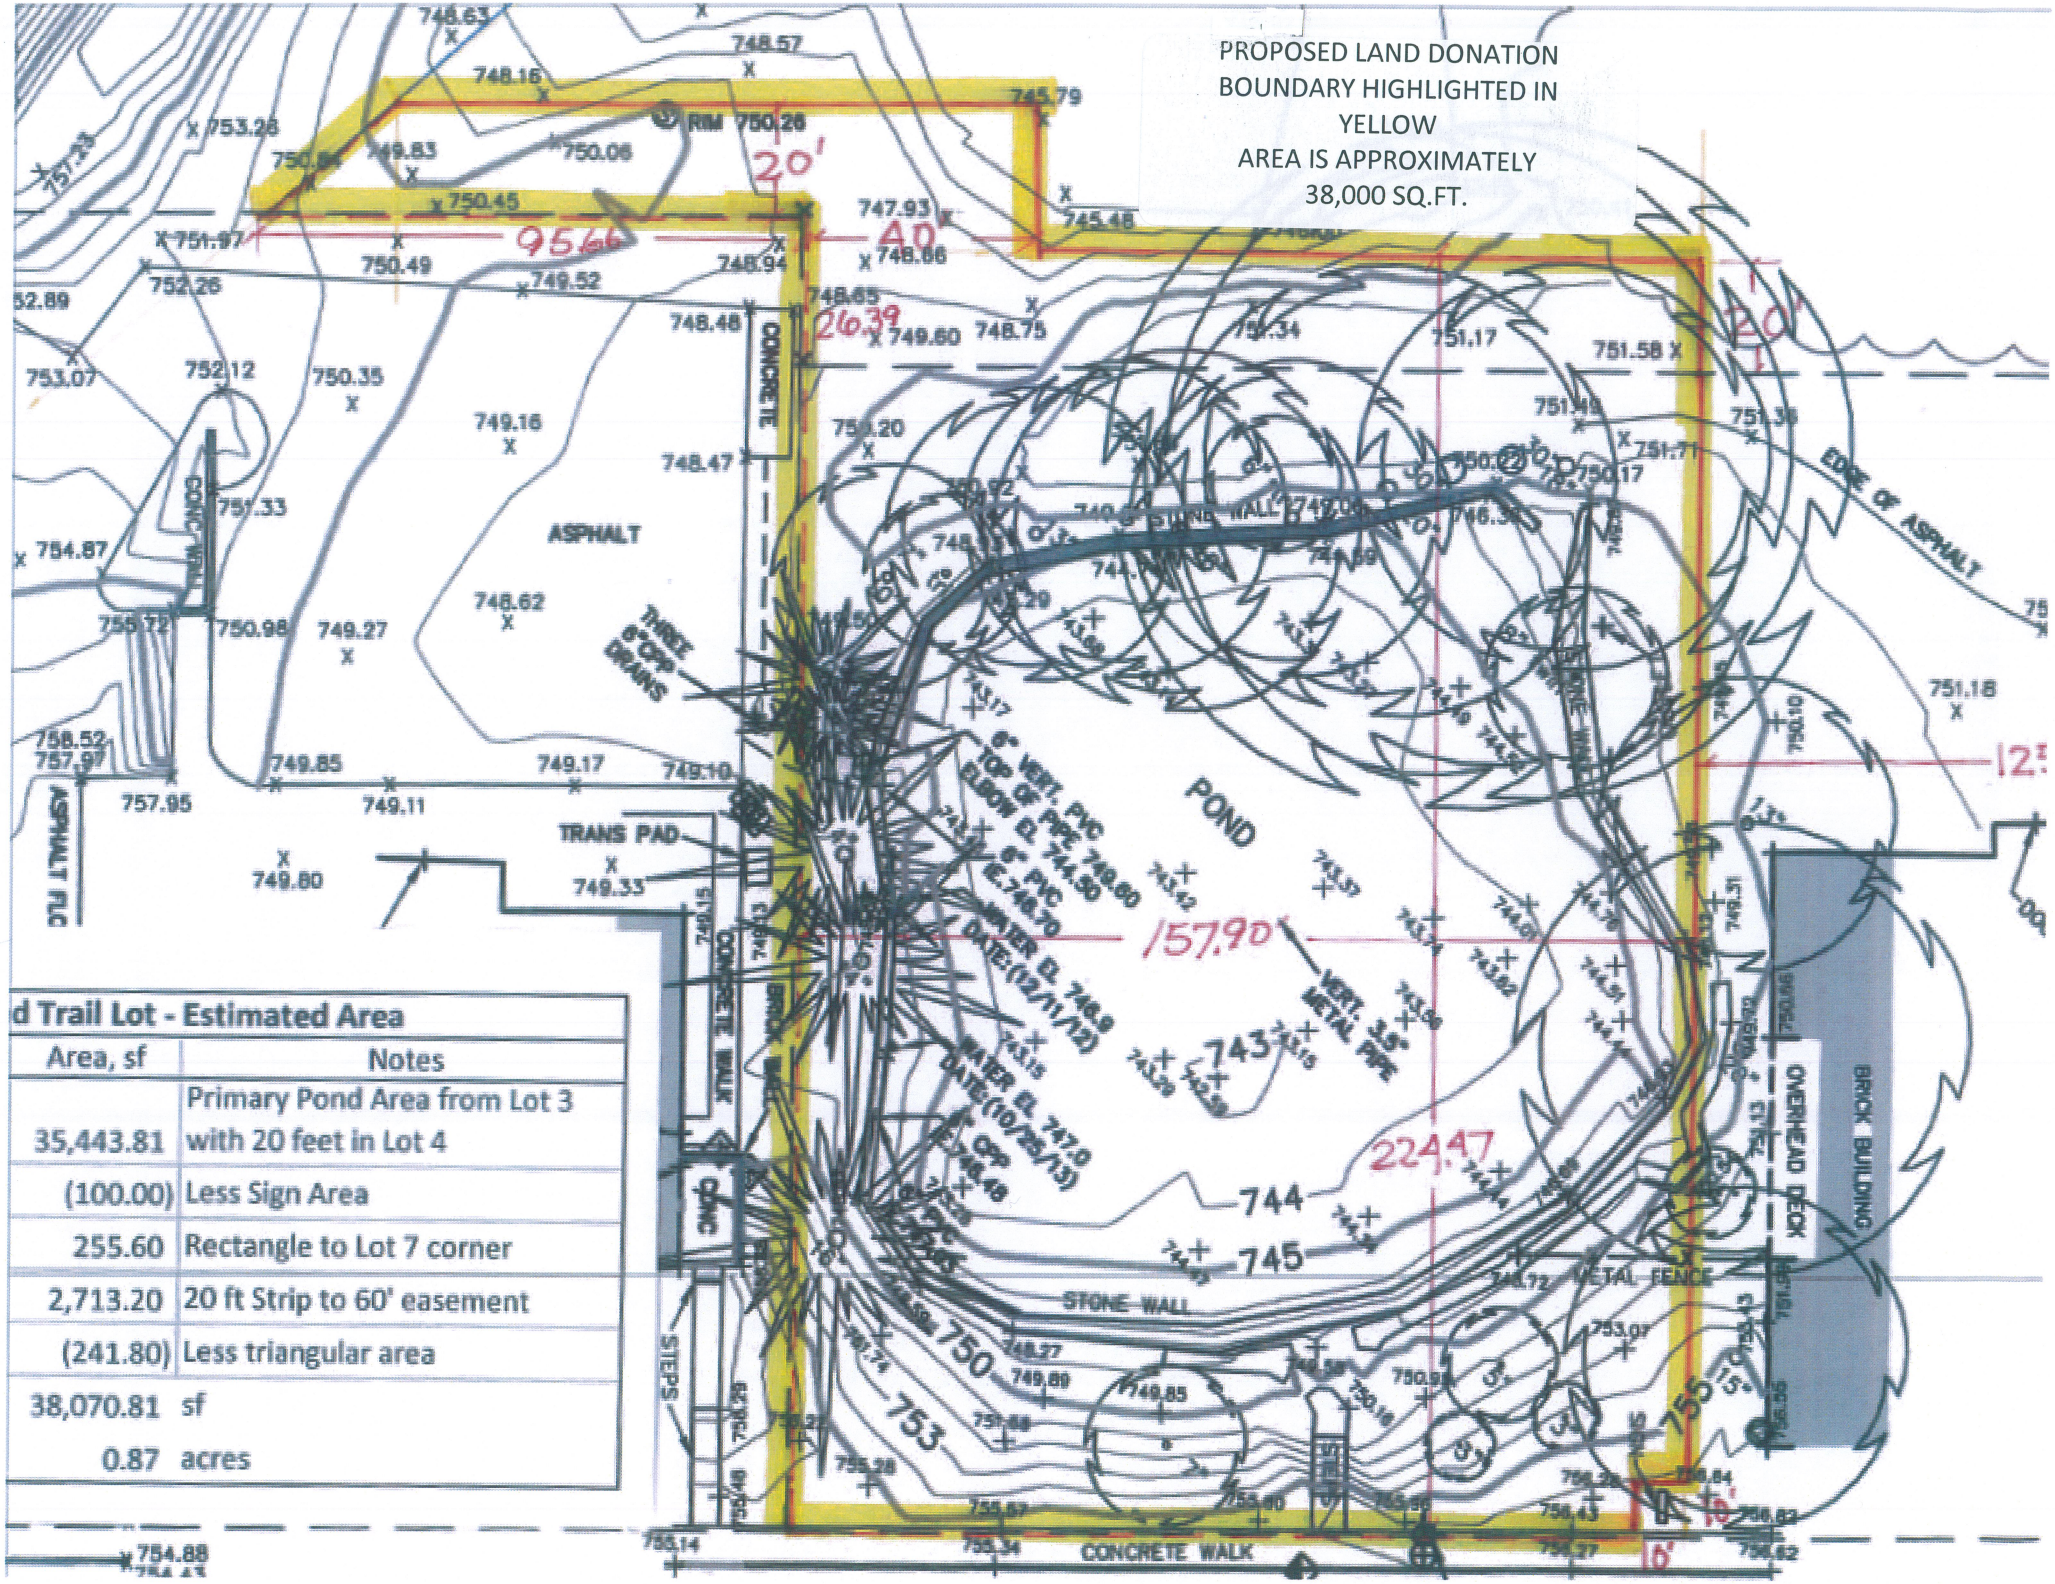

d Trail Lot - Estimated Area	
Area, sf	Notes
35,443.81	Primary Pond Area from Lot 3 with 20 feet in Lot 4
(100.00)	Less Sign Area
255.60	Rectangle to Lot 7 corner
2,713.20	20 ft Strip to 60' easement
(241.80)	Less triangular area
38,070.81	sf
0.87	acres

NORTH

DATE	DESCRIPTION
---	---
---	---
---	---
---	---
---	---
---	---
---	---
---	---
---	---

R.A. Smith National

Beyond Surveying and Engineering

16745 W. Bluemound Road, Brookfield, WI 53005-5938
262-781-1000 Fax 262-781-9466, www.rasmithnational.com
Appleton, WI Orange County, CA Pittsburgh, PA

MENASHA RIVER PARK
MENASHA, WI

OVERALL LANDSCAPE PLAN

© COPYRIGHT 2013
R.A. Smith National, Inc.

DATE: 12/2/2013

SCALE: 1" = 40'

JOB NO. 1100015

PROJECT MANAGER:
JEFF M. MAZANEC, P.E.

DESIGNED BY: TM

CHECKED BY: TM

SHEET NUMBER

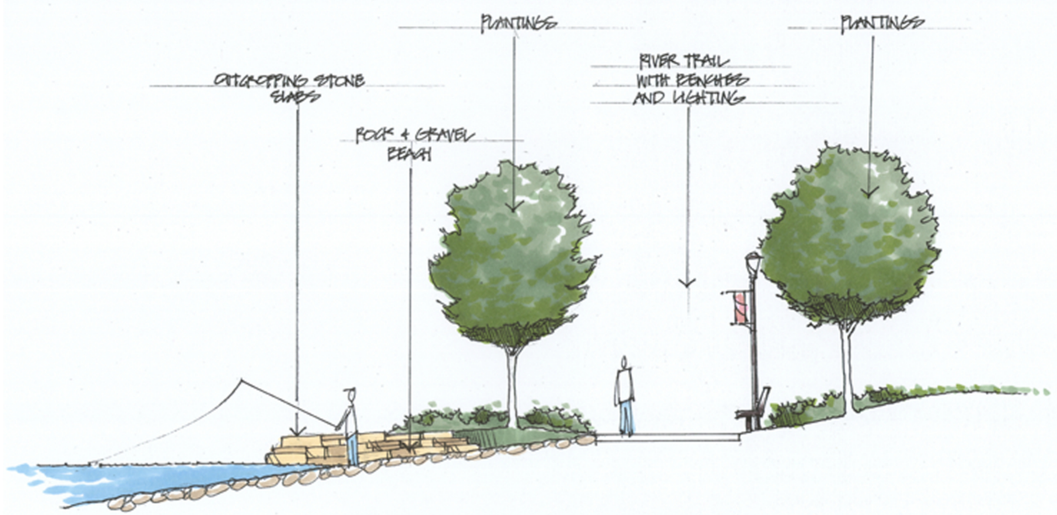

CROSS SECTION AT RIVER ACCESS AREA

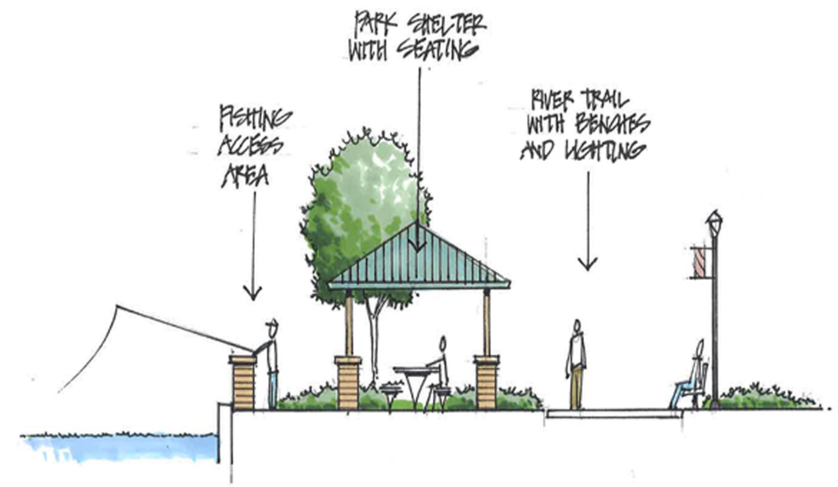

CROSS SECTION AT FISHING ACCESS AREA WITH SHELTER

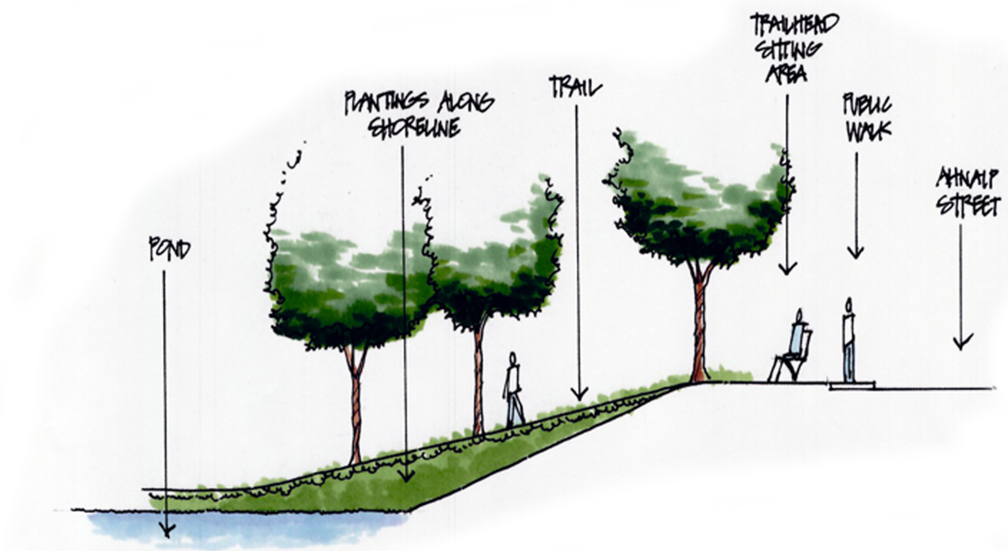

CROSS SECTION AT POND AREA

DATE	DESCRIPTION
--	--
--	--
--	--
--	--
--	--
--	--
--	--
--	--

R.A. Smith National
Beyond Surveying and Engineering
16745 W. Bluemound Road, Brookfield, WI 53005-5938
262-781-1000 Fax 262-781-8466, www.rasmithnational.com
Appleton, WI Orange County, CA Pittsburgh, PA

GILBERT RIVERFRONT TRAIL
MENASHA, WISCONSIN

LANDSCAPE
CROSS SECTIONS

© COPYRIGHT 2013
R.A. Smith National, Inc.

DATE: 12/02/2013
SCALE: NOT TO SCALE
JOB NO. 1100015
PROJECT MANAGER: JEFF M. MAZANEC, P.E.
DESIGNED BY: TM
CHECKED BY: TM

SHEET NUMBER
L 7.0