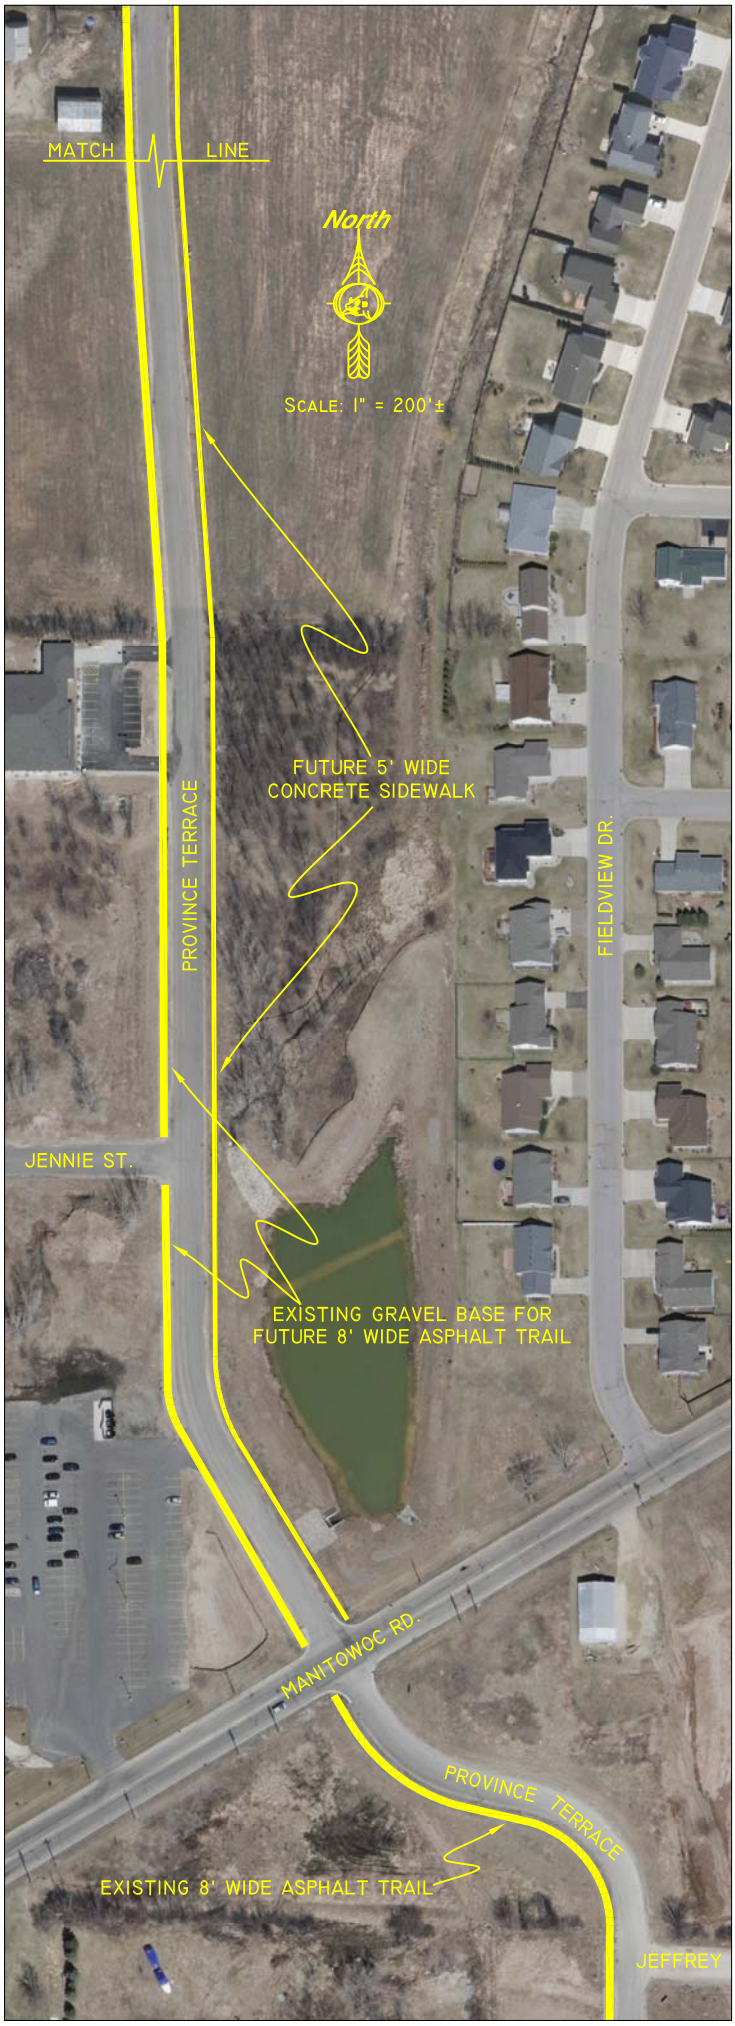
MATCH LINE
North
SCALE: 1" = 200'±
FUTURE 5' WIDE CONCRETE SIDEWALK
PROVINCE TERRACE
FIELDVIEW DR.
JENNIE ST.
EXISTING GRAVEL BASE FOR FUTURE 8' WIDE ASPHALT TRAIL
MANITOWOC RD.
PROVINCE TERRACE
EXISTING 8' WIDE ASPHALT TRAIL
JEFFREY

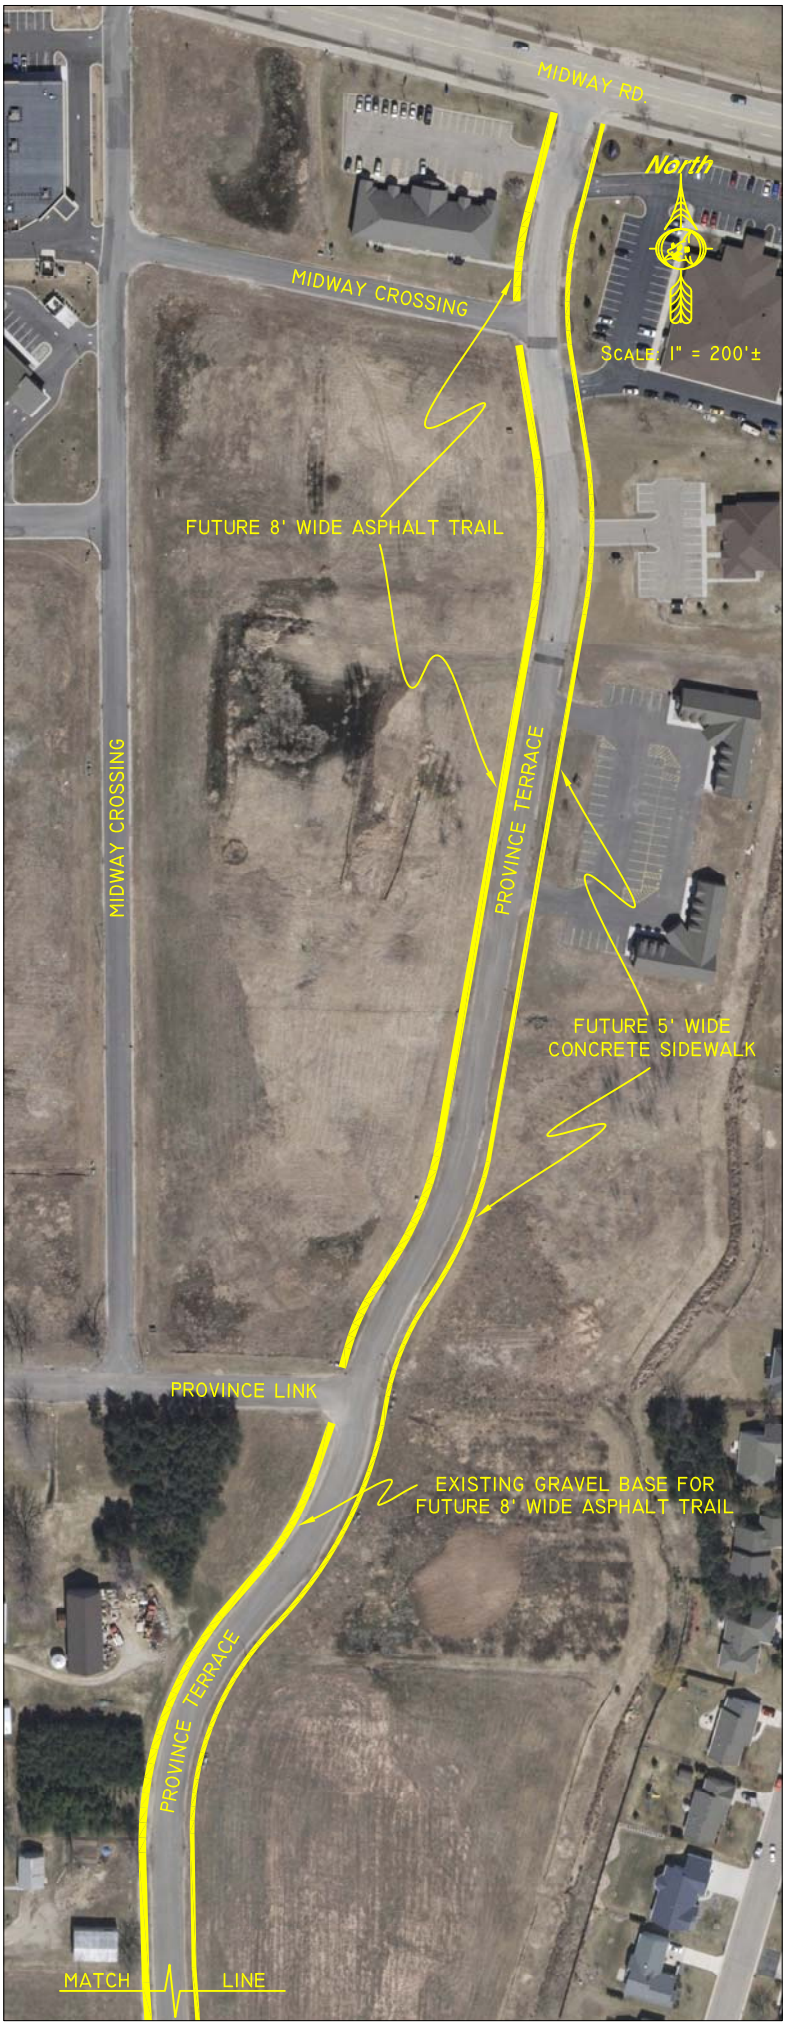
MIDWAY RD.
North
MIDWAY CROSSING
SCALE: 1" = 200'±
FUTURE 8' WIDE ASPHALT TRAIL
MIDWAY CROSSING
PROVINCE TERRACE
FUTURE 5' WIDE CONCRETE SIDEWALK
PROVINCE LINK
EXISTING GRAVEL BASE FOR FUTURE 8' WIDE ASPHALT TRAIL
PROVINCE TERRACE
MATCH LINE