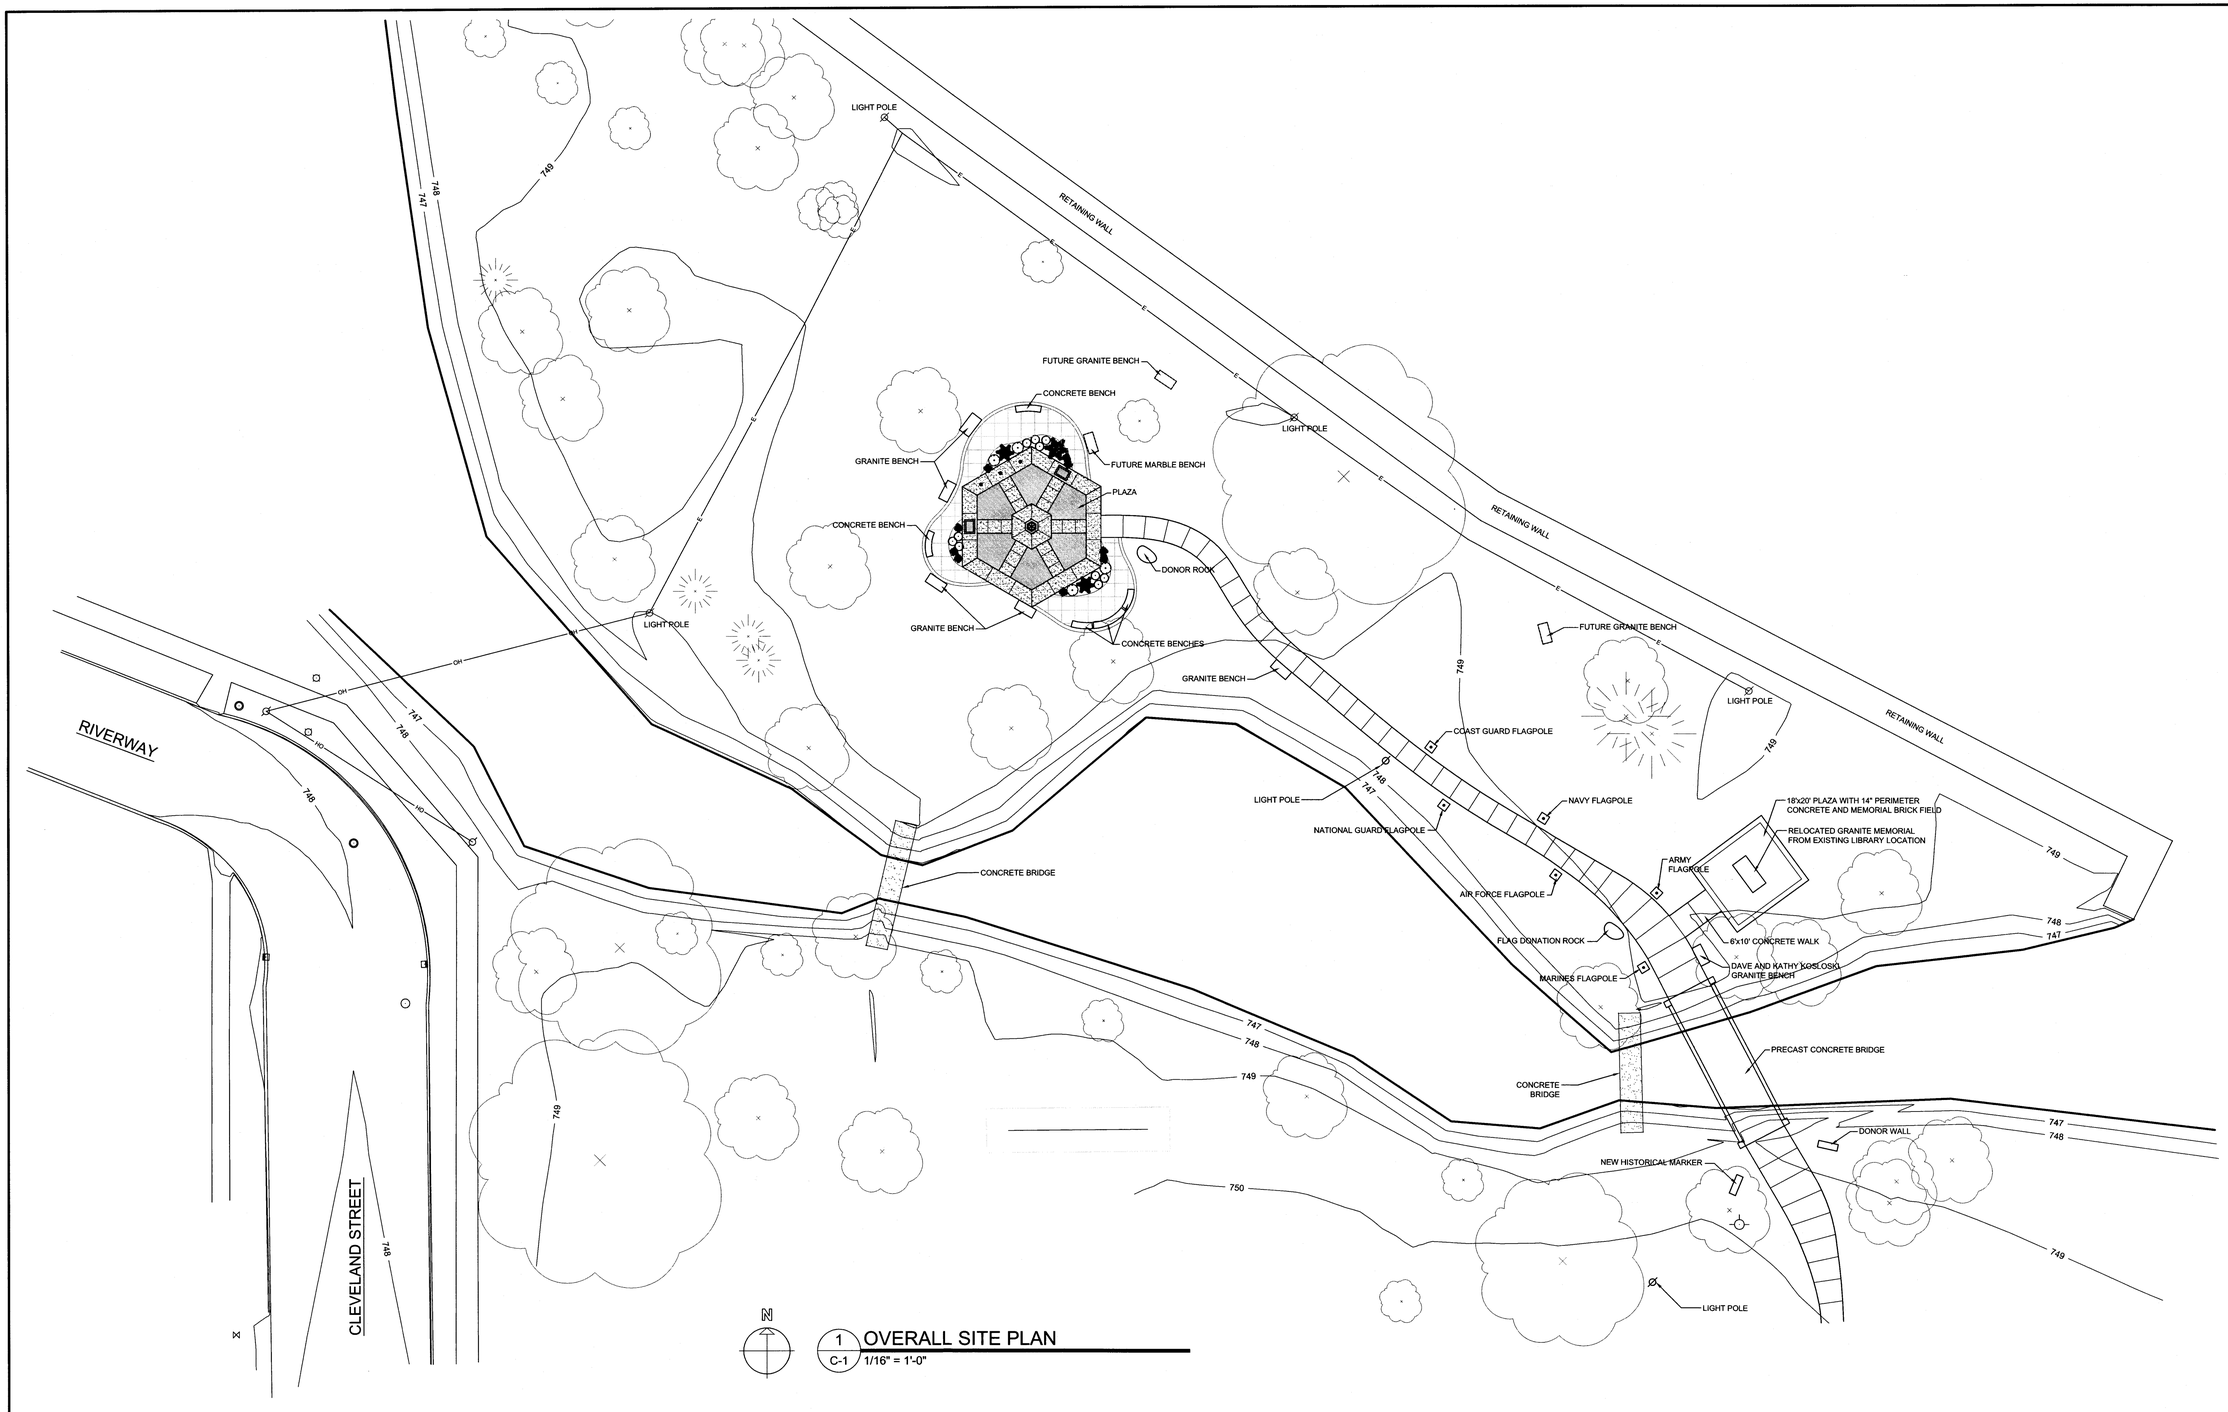

1 C-1 OVERALL SITE PLAN
1/16" = 1'-0"

Martenson & Eisele, Inc.
Planning
Environmental
Surveying
Engineering
Architecture
1377 Midway Road
Menasha, WI 54952
www.martenson-eisele.com
info@martenson-eisele.com
920.731.0381 1.800.236.0381

DRAWN BY	CHECKED	APPROVED
TGC	TGC	DWK

NO.	DATE	REVISION

PROPOSED PLANS FOR
ISLE OF VALOR
MEMORIAL PLAZA AND BRIDGE
MENASHA, WISCONSIN

SCALE	DATE
1/16" = 1'-0"	07 NOV 2014

PROJECT NUMBER
1-0575-001

OVERALL
SITE PLAN

DRAWING NO.
C-1