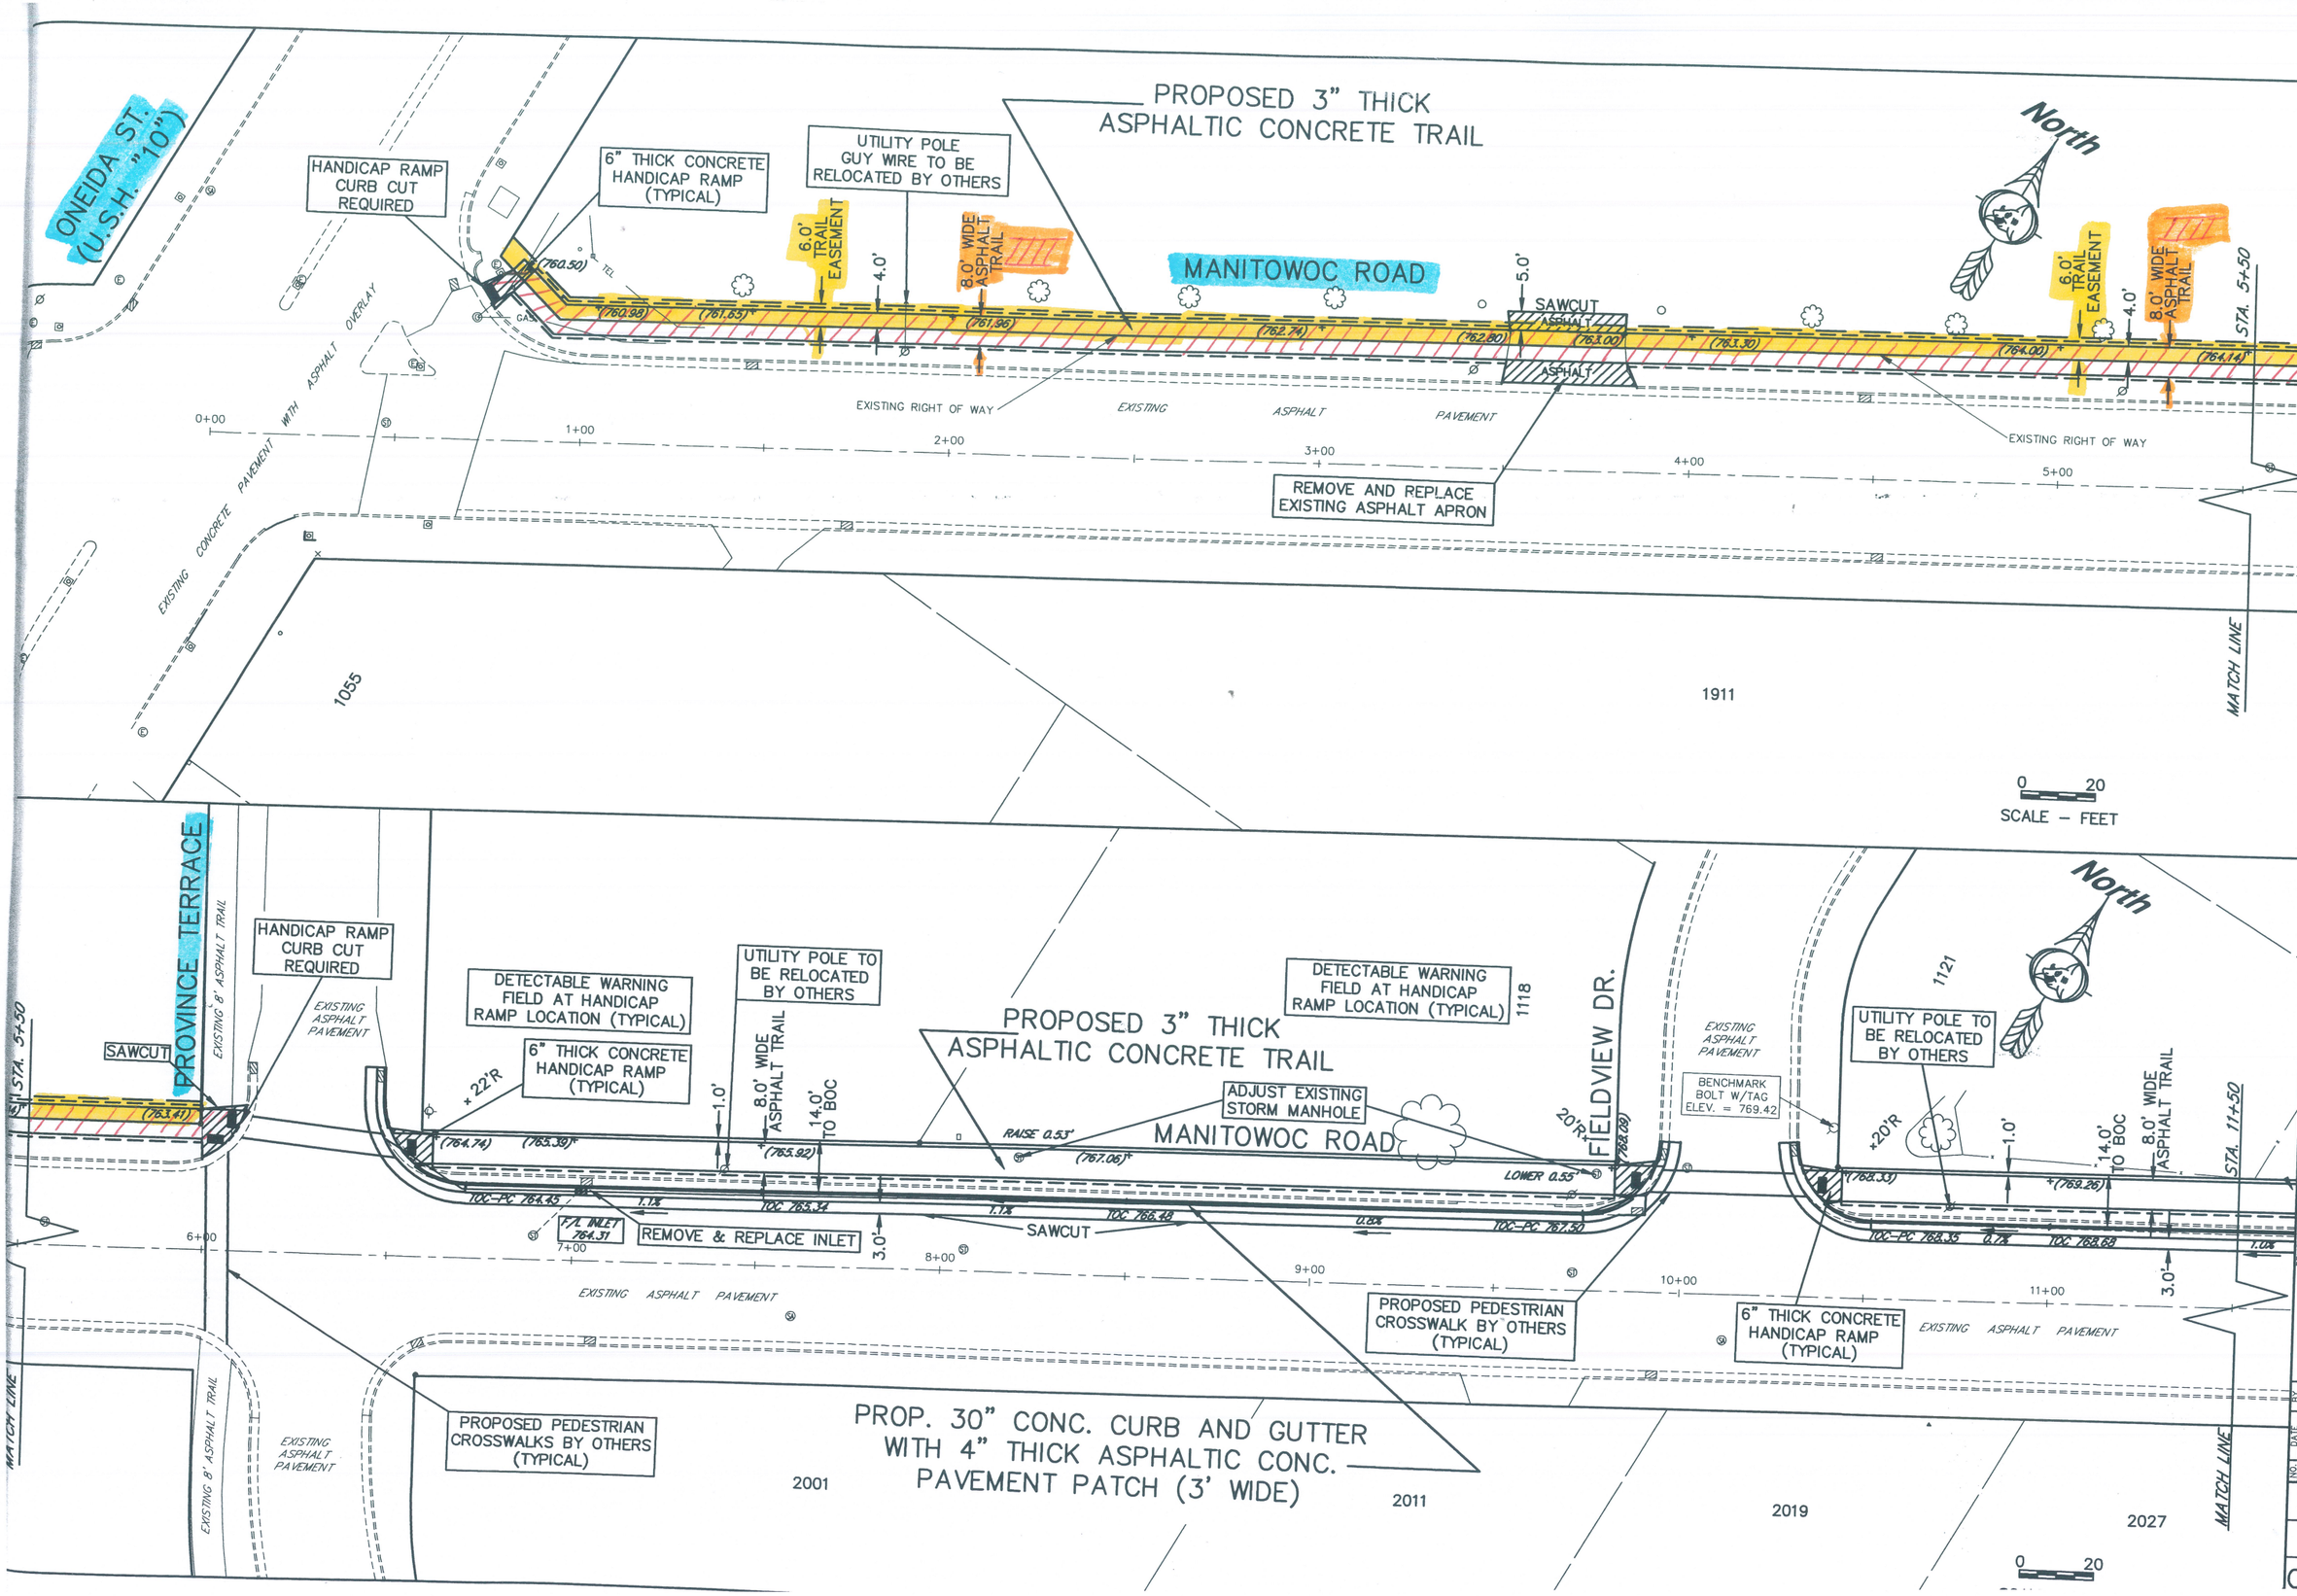


FILE NO. C-766A

DRAWING NO. 11 OF 18

CITY OF MENASHA
DEPARTMENT OF PUBLIC WORKS
ENGINEERING DEPARTMENT
140 MAIN STREET
MENASHA, WI 54952
TEL: 920-967-3610 FAX: 920-967-5272

DRAWN BY CLH/TJM
CHECKED BY CLH
APPROVED BY MCR

# PROPOSED SIDEWALK & TRAIL CONSTRUCTION
## MANITOWOC ROAD
FROM ONEIDA STREET (U.S.H. "10") TO STA 11+50 EAST

REVISIONS

| NO. | DATE | BY |
|---|---|---|

DATE DRAWN JAN. 2016

CONTRACT NO. 2016-02

FILE NO. C-766A