PLANT LIST

PLANT SYMBOL	COMMON NAME	BOTANICAL NAME	SIZE	FORM	QTY.	ROOT	SPACING (FT. O.C.)	SIZE AT MATURITY HGT	SIZE AT MATURITY WIDTH
APBT	TECHNY ARBORVITAE	THUJA OCCIDENTALIS 'TECHNY'	4' HGT		25	B&B	3	15	12
APDW	WARE ARBORVITAE	THUJA OCCIDENTALIS 'WARENA'	4' HGT		5	B&B	6	15	8
ABHM	NORTHERN BLACK WHITE ASH	FRAXINUS AMERICANA NORTHERN BLACK	2.5" CAL		2	B&B		50	30
BWN	RIVER BIRCH	BETULA NIGRA	1.5" CAL		3	B&B		55	50
CRAP	PINK SPIRES FLOWERING CRABAPPLE	MALUS 'PINK SPIRES'	1.5" CAL		7	B&B/POTTED	10	20	12
DOGSC	RADIX CAP RED DOGWOOD	CORNUS RACEMOSA 'RADIX CAP'	2## HGT		6	POTTED	4.5	6	5
EUOCF	CHICAGO FIRE FRINGED EUONYMUS	EUONYMUS ALATUS 'CHICAGO FIRE'	2## HGT		5	POTTED	5	8	6
EUORH	RUDY HAAG FRINGED EUONYMUS	EUONYMUS ALATUS 'RUDY HAAG'			16	B&B	4	5	5
FORNG	NORTHERN GOLD FORSYTHIA	FORSYTHIA 'NORTHERN GOLD'	2## HGT		2	POTTED	8	10	10
JUHH	HUGHES OREGON JUNIPER	JUNIPERUS HORIZONTALIS 'HUGHES'	24" SPD		9	POTTED	6	1.5	8
JUHS	SEA GREEN JUNIPER	JUNIPERUS CHINENSIS 'SEA GREEN'	24" SPD		3	POTTED	5	4	6
MAGC	CENTENNIAL STAR MAGNOLIA	MAGNOLIA STELLATA 'CENTENNIAL'	2#" HGT	SHRUB	3	B&B/POTTED	12	12	12
NWRM	NORTHWOOD RED MAPLE	ACER RUBRUM 'NORTHWOOD'	2.5" CAL		2	B&B		70	50
SPIAG	GOLDFLAME SPIREA	SPIREA x BUMALDA 'GOLDFLAME'	1.5" HGT		40	POTTED	3	3	4
SPIAU	ANTHONY WATERER SPIREA	SPIREA x BUMALDA 'ANTHONY WATERER'	1.5" HGT		30	POTTED	3	2.5	4
VIBP	NORTHERN BURGUNDY ARROWWOOD VIBURNUM	VIBURNUM DENTATUM 'NORTHERN BURGUNDY'	2#" HGT		3	B&B/POTTED	6.5	10	8
VIBR	BLACKHAW VIBURNUM	VIBURNUM PRUNIFOLIUM	4' HGT		3	B&B/POTTED	10	15	12
VICW	WENTWORTH CRANBERRYBUSH VIBURNUM	VIBURNUM TRILOBUM 'WENTWORTH'	2#" HGT		6	B&B/POTTED	5	10	10

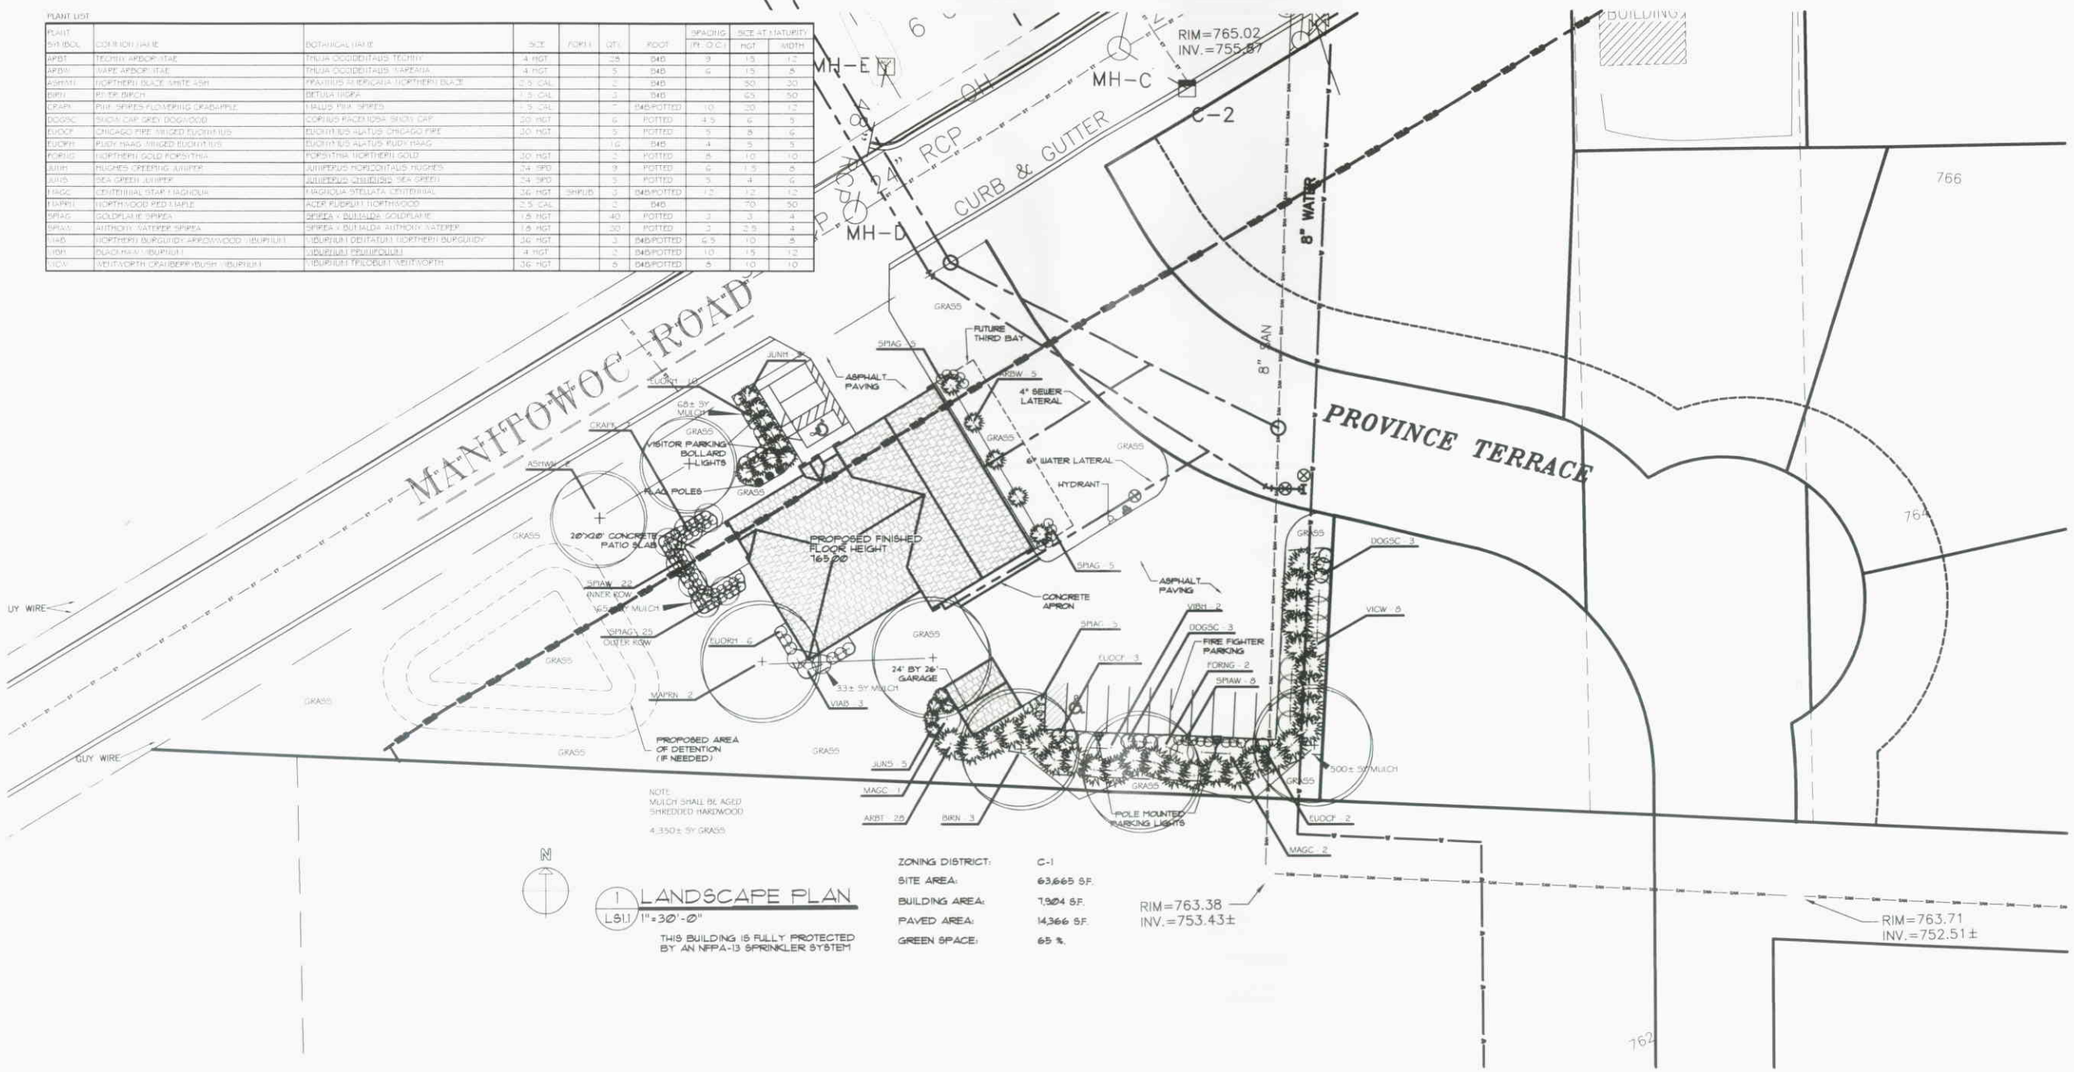

NOTE:
MULCH SHALL BE AGED SHREDDED HARDWOOD

4,350± SY GRASS

N

1 LANDSCAPE PLAN
LS1.1 1"=30'-0"

THIS BUILDING IS FULLY PROTECTED BY AN NFPA-13 SPRINKLER SYSTEM

ZONING DISTRICT:	C-1
SITE AREA:	63,665 S.F.
BUILDING AREA:	7,904 S.F.
PAVED AREA:	14,366 S.F.
GREEN SPACE:	65 %

NOTE:
PROVINCE TERRACE EAST OF MANITOWOC ROAD HAS NOT YET BEEN DEDICATED BY THE CITY OF MENASHA. THEREFORE THIS SITE PLAN IS SUBMITTED FOR CONCEPT ONLY. FINAL GRADING WILL BE DETERMINED AFTER THE STREET R.O.W. IS DETERMINED

PRELIMINARY
NOT FOR CONSTRUCTION

Martenson & Eisele, Inc.
Planning - Surveying - Engineering - Architecture
1377 Midway Road, Menasha, WI 54952
Phone (920) 731-0381 Fax (920) 733-8578
www.martenson-eisele.com
info@martenson-eisele.com

DRAWN BY	CHECKED	APPROVED
DATE:		

NO.	REVISION

NEW FIRE STATION #36
NEENAH, MENASHA FIRE RESCUE

MENASHA, WISCONSIN

SCALE	DATE
1"=30'-0"	10-4-05

PROJECT NUMBER
210-090

LANDSCAPE PLAN

DRAWING NO.
LS-1.1