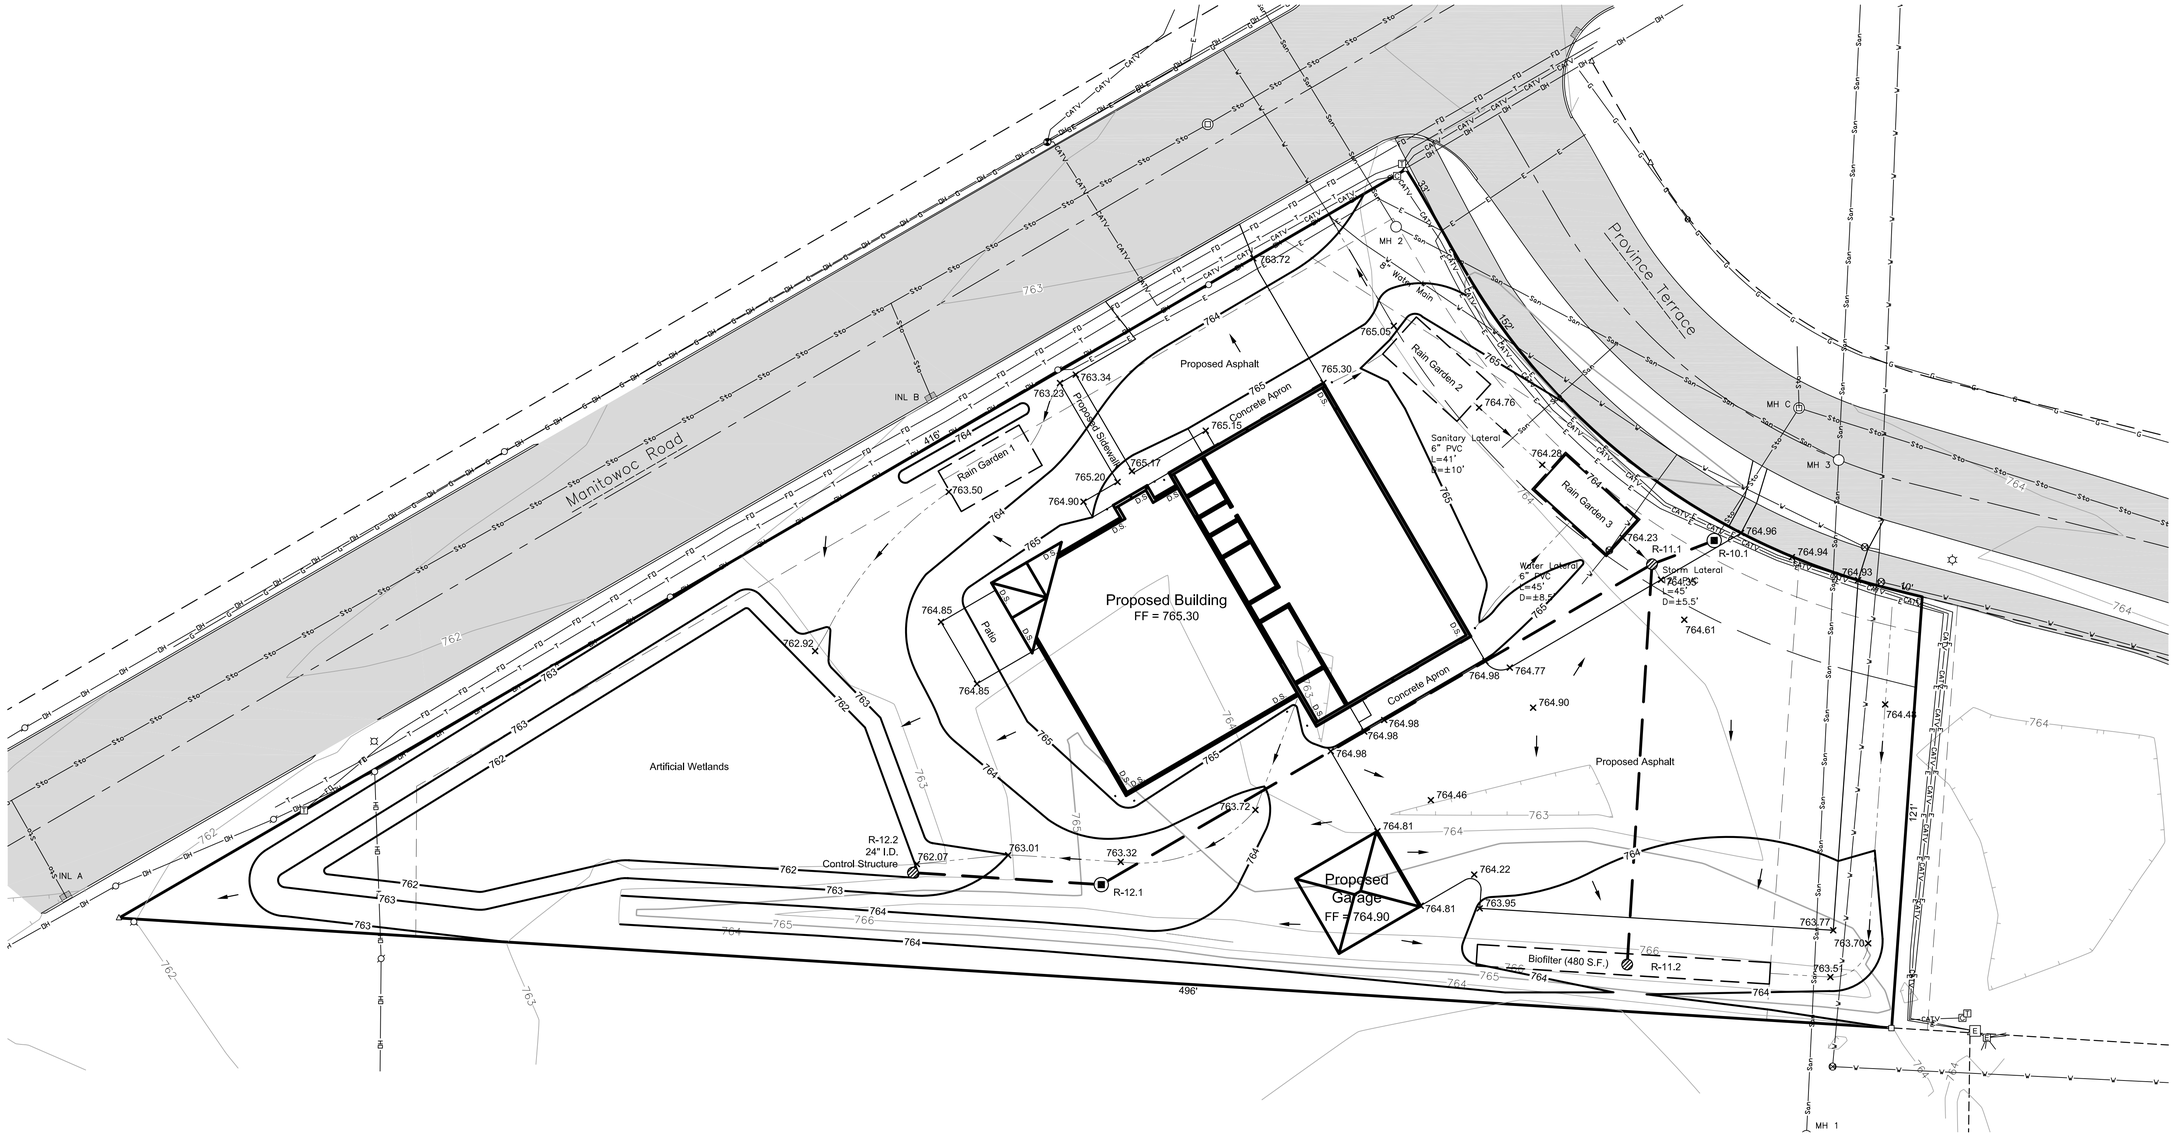

20 0 20 40 60

NOTES:

1. Existing utilities shown are indicated in accordance with available records and field measurements. The contractor shall be responsible for obtaining exact locations & elevations of all utilities, including sewer and water from the the property owners of the respective utilities. All utility the property owners shall be notified by the contractor 72 hours prior to excavation. Contact Digger's Hotline (1-800-242-8511) for exact utility locations.
2. The Contractor shall verify all staking and field layout against the plan and field conditions prior to constructing the work and immediately notify the Engineer of any discrepancies.
3. Contractor shall remove all excess materials from the site.
4. Earthwork contractors shall verify topsoil depth.
5. Updated survey and title search have not been authorized and the boundary and easements shown may be inaccurate or incomplete.
6. Parking lot striping shall be 4" painted safety yellow.

DRAINAGE PLAN CERTIFICATION:

I, John R. Davel, Professional Engineer, hereby certify that this Drainage Plan will meet or exceed the requirements of the City of Menasha.

John R. Davel, P.E. E-25512 Date

LEGEND

Proposed Storm Sewer	Proposed Storm Manhole
Proposed Sanitary Sewer	Proposed Curb Inlet
Proposed Watermain	Prop. Catch Basin / Yard Drain
608 Proposed Contour	Proposed Endwall
Proposed Swale	Proposed Rip Rap
Proposed Culvert	×608.73 Proposed Grade
Proposed Silt Fence	×(607.2) Existing Grade
Prop. Drainage Direction	Proposed Ditch Check
Proposed Tracking Pad	Proposed Inlet Protection
	A Type of Inlet Protection

GRADING & DRAINAGE PLAN

DAVEL ENGINEERING & ENVIRONMENTAL, INC.
CIVIL ENGINEERING CONSULTANTS
1811 Racine Street Menasha, WI 54952
Ph: 920-991-1866 Fax: 920-830-9595
www.davel.pro

Gries Architectural Group Inc.
500 North Commercial Street
Neenah, Wisconsin 54956
Phone: 920-722-2445 Fax: 920-722-6605
www.griesarchitectural.com

©Copyright. This Print/Computer File is The Exclusive Property Of Gries Architectural Group, Inc. Use Only For Purpose Which Loaned. Copying Or Reproducing Is Prohibited. Return Upon Request

A NEW FIRE STATION #36 FOR:
NEENAH – MENASHA FIRE RESCUE
MENASHA, WISCONSIN

date: 06/29/10
job: 10-052
d. by: SJN
rev.: – –

C-1.1

G:\2010\10-052 N-M Fire Station No. 36\Revit\10-052_NM-Fire-Station_36.rvt
6/30/2010 8:24:36 AM
7/28/2010 4:57 PM J:\Projects\3593grl\dwg\Civil 3D\3593engr.dwg Printed by: shane