NORTH

DATE	DESCRIPTION
--/--/--	
--/--/--	
--/--/--	
--/--/--	
--/--/--	
--/--/--	
--/--/--	
--/--/--	

R.A. Smith National

Beyond Surveying and Engineering

16745 W. Bluemound Road, Brookfield, WI 53005-5938
262-781-1000 Fax 262-781-8466, www.rasmithnational.com
Appleton, WI Orange County, CA Pittsburgh, PA

GILBERT RIVERFRONT TRAIL
MENASHA, WI

OVERALL LANDSCAPE PLAN

© COPYRIGHT 2013
R.A. Smith National, Inc.

DATE: 03/20/2013

SCALE: 1:40

JOB NO. 1100015

PROJECT MANAGER:
JEFF M. MAZANEC, P.E.

DESIGNED BY: TM

CHECKED BY: TM

SHEET NUMBER

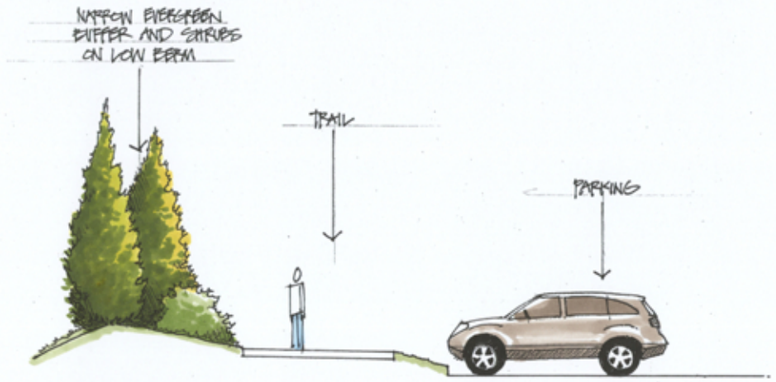

CROSS SECTION ON WEST END AT PARKING LOT

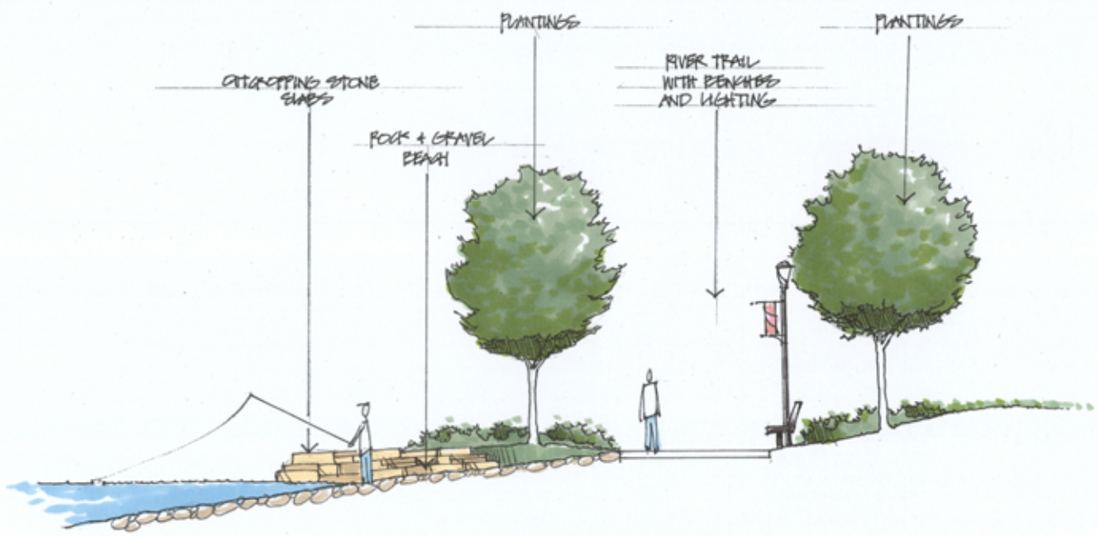

CROSS SECTION AT RIVER ACCESS AREA

DATE	DESCRIPTION
---	---
---	---
---	---
---	---
---	---
---	---
---	---
---	---

R.A. Smith National
Beyond Surveying and Engineering
16745 W. Bluemound Road, Brookfield, WI 53005-5938
262-781-1000 Fax 262-781-8486, www.rasmithnational.com
Appleton, WI Orange County, CA Pittsburgh, PA

GILBERT RIVERFRONT TRAIL
MENASHA, WISCONSIN

LANDSCAPE
CROSS SECTIONS

© COPYRIGHT 2013
R.A. Smith National, Inc.

DATE: 03/20/2013
SCALE: NOT TO SCALE
JOB NO. 1100015
PROJECT MANAGER: JEFF M. MAZANEC, P.E.
DESIGNED BY: TM
CHECKED BY: TM

SHEET NUMBER
L 7.0