6/09 Proposed Landscape Revision

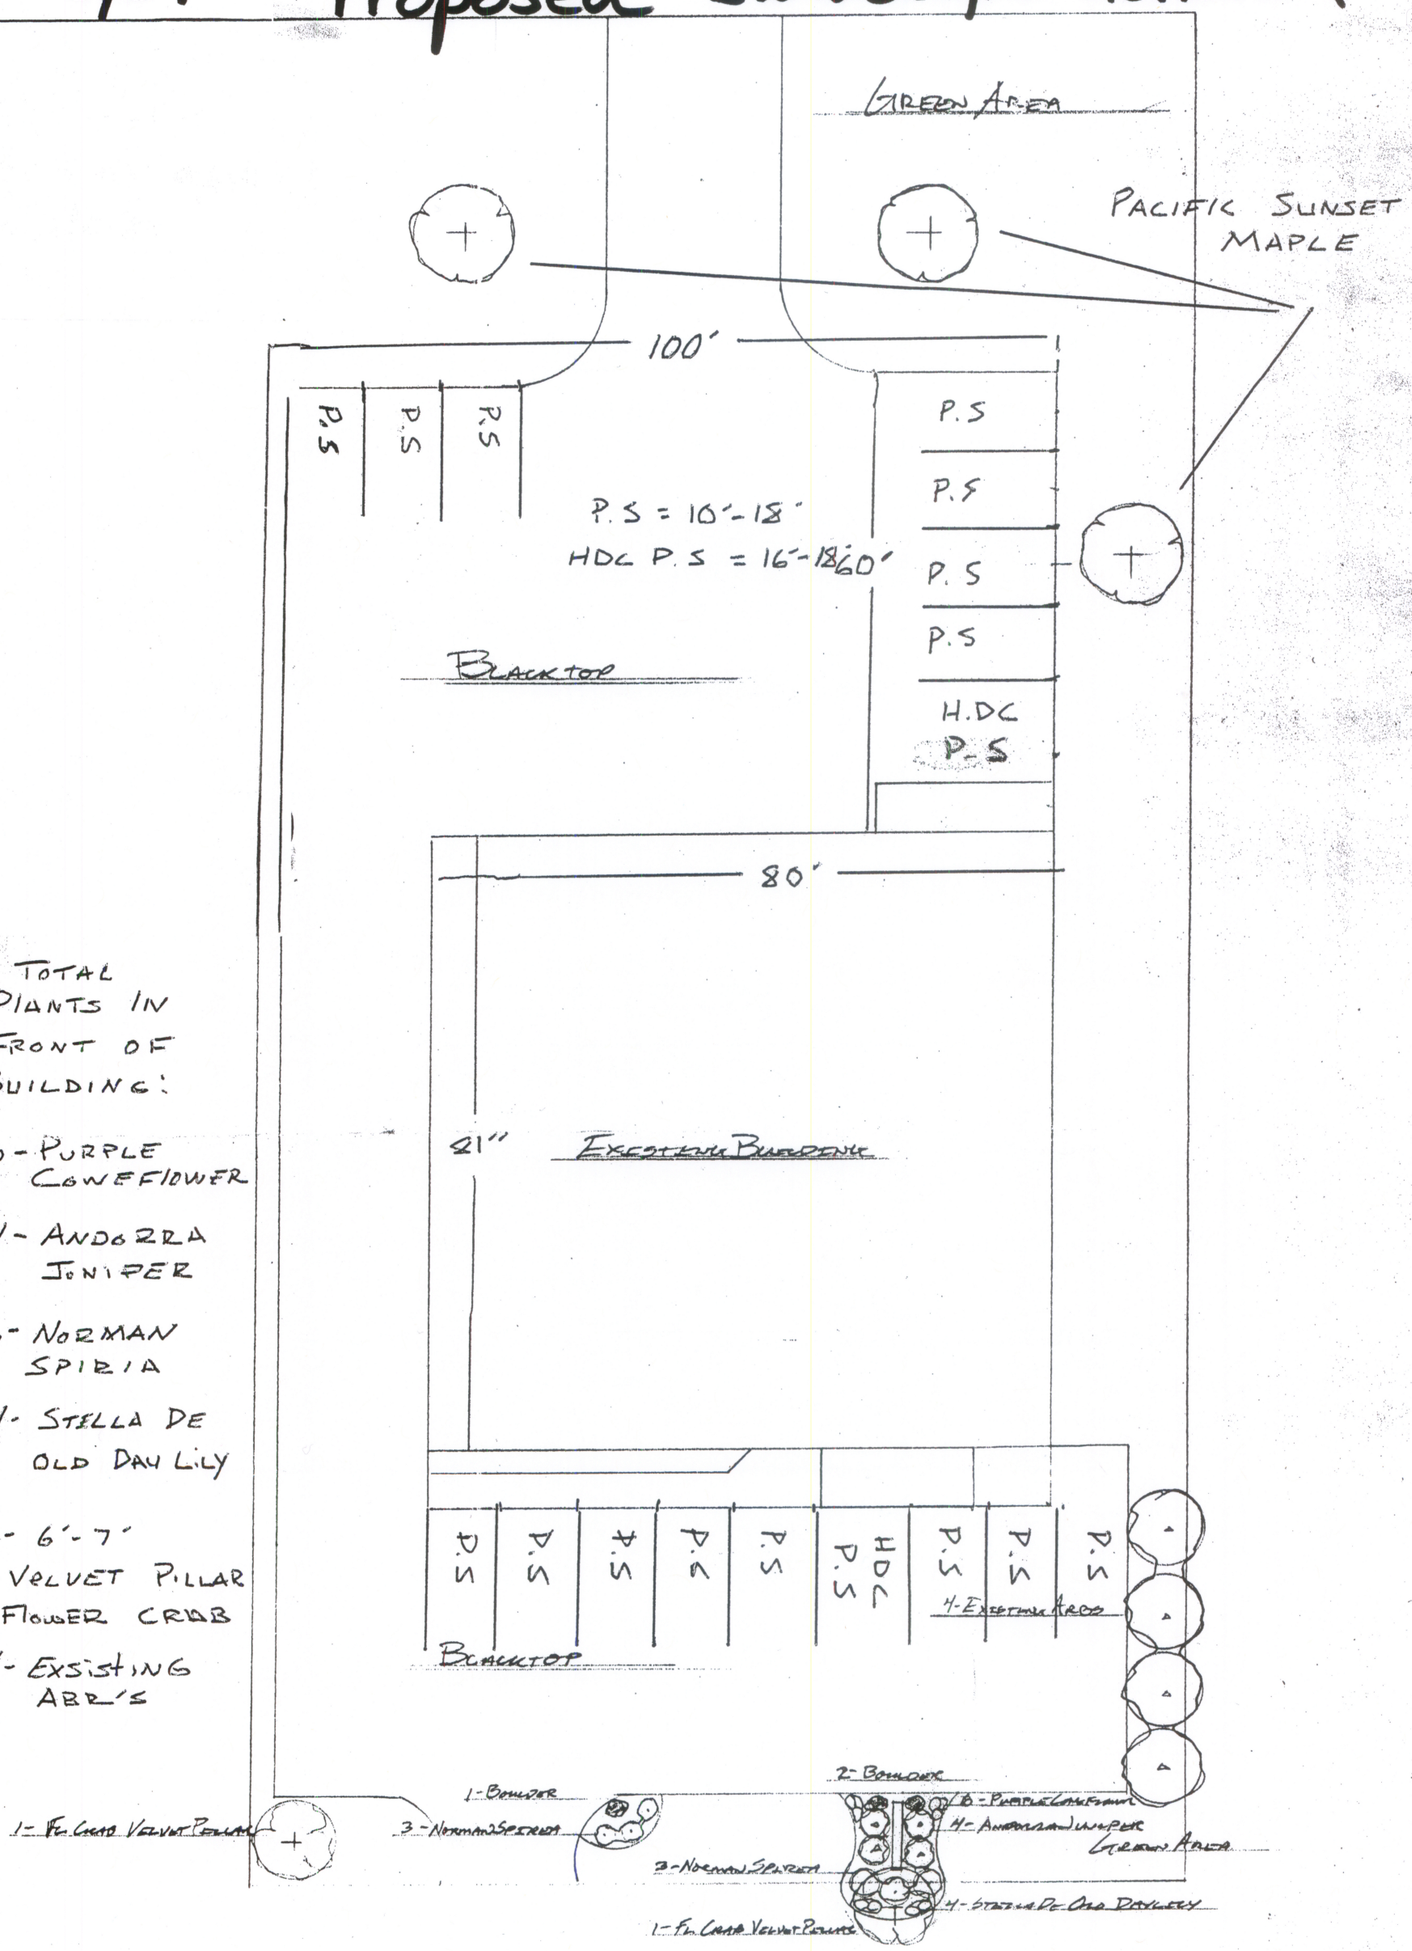

TOTAL PLANTS IN FRONT OF BUILDING:

6- PURPLE CONEFLOWER

4- ANDORRA JUNIPER

6- NORMAN SPIREA

4- STELLA DE OLD DAY LILY

2- 6'-7' VELVET PILLAR FLOWER CRAB

4- EXISTING ABR'S

FAST & EASY

DATE: 11-10-08

SCALE: 1" = 20'0"

Landscape Plan

APPROVED

3/30/09

J. Harp
Dept. of Com. Develop.

Note: (Owner informed ldscp needs to be planted between 4/15/09 + 5/15/09)

Total Plants at rear of bldg:
(3) Pacific Sunset Maple
(3) Spring Snow Flowering Crab

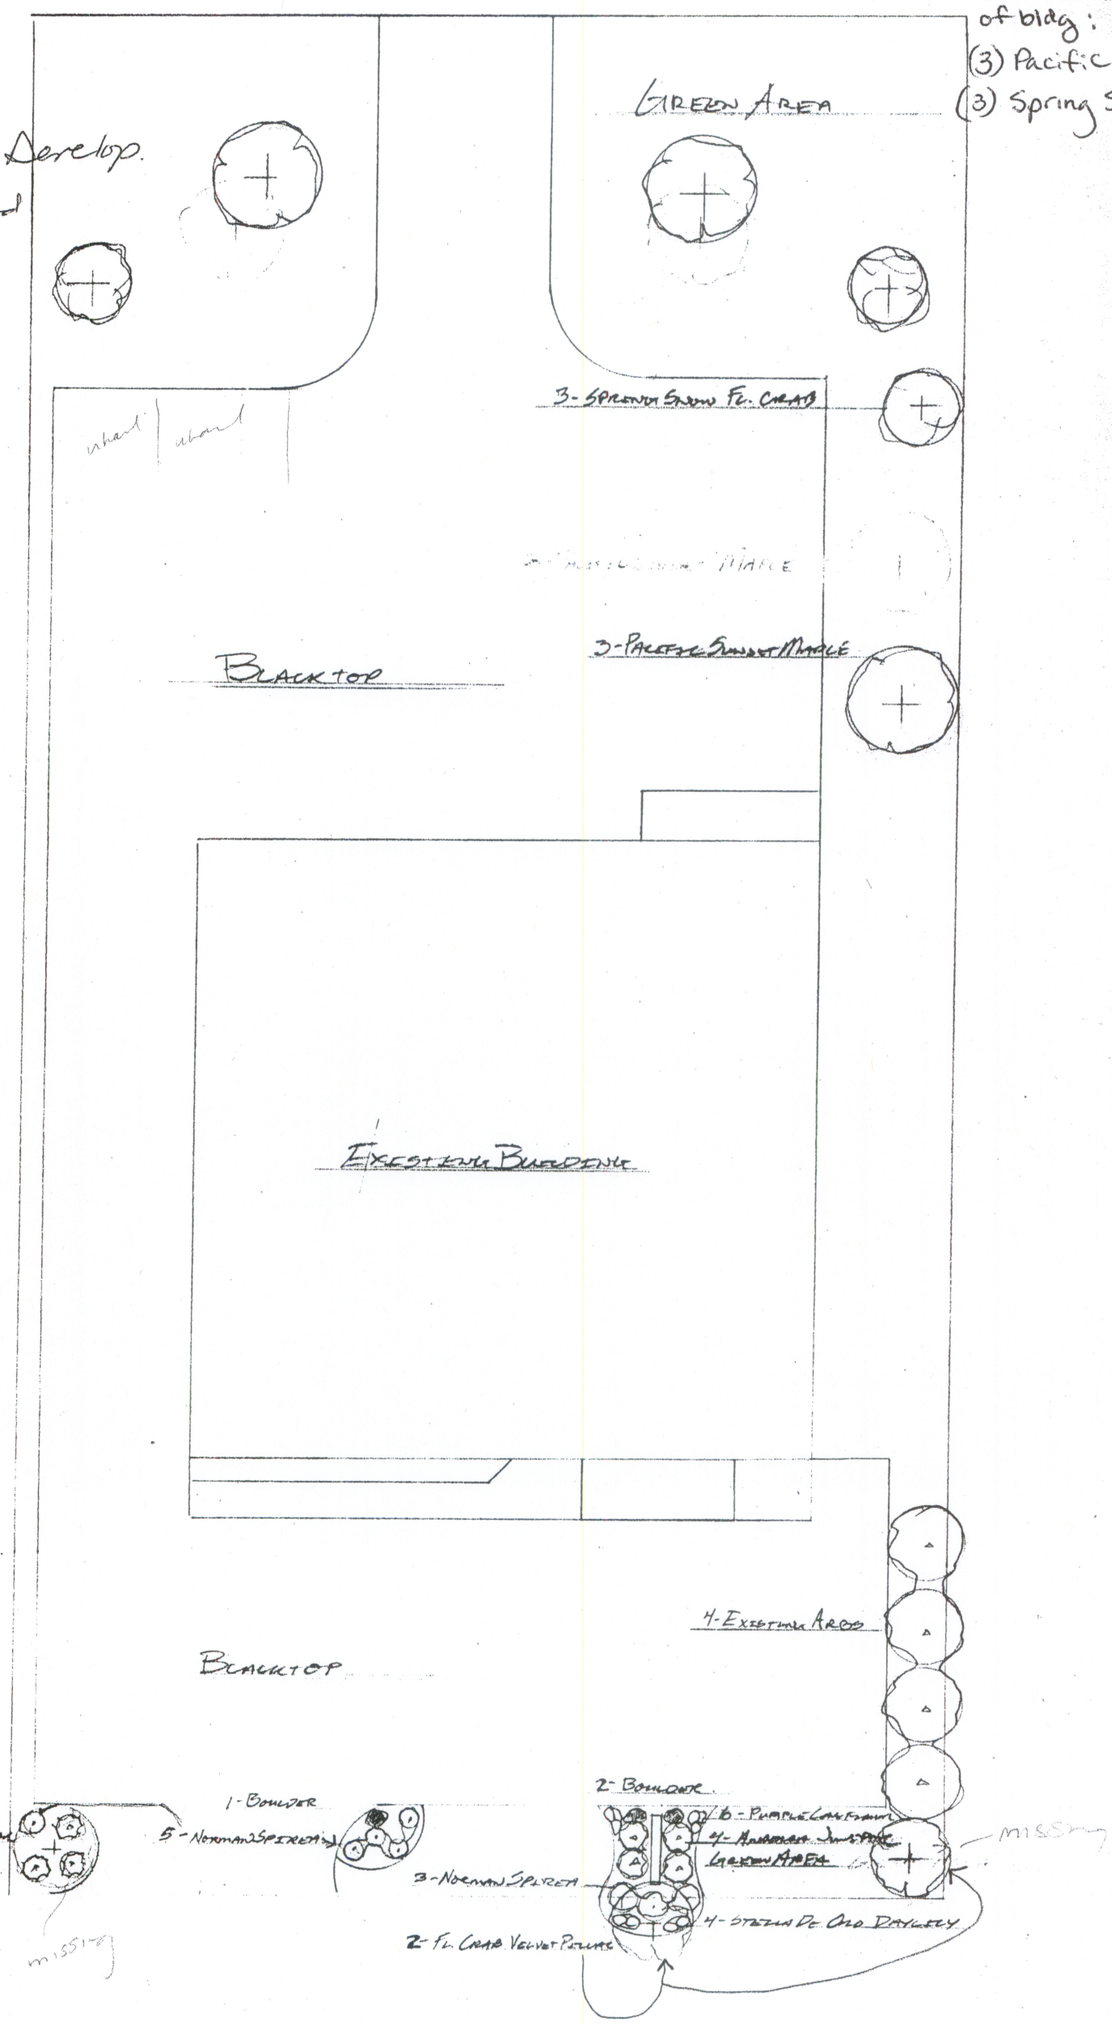

Total Plants in front of bldg:
(6) purple coneflowers
(7) Andora junipers
(8) Norman spirea
(4) Stella de oro daylily
(3) Velvet Pillar flowering crab
(3) Boulders

FAST & EASY

DATE: 11-10-08

SCALE: 1" = 20'0"

7'
120'
30'
GRASS
4' Flowering Crab
4' Flowering Crab
4' Flowering Crab
4' Flowering Crab
GRASS
96'
12' Red Maple
EXISTING BLACK TOP
GRAVEL TO BE BLACK TOP
50'
50'
H.D.C
12' Red Maple
CONCRETE WALK
248'
80'
23'
GRASS
BLACK TOP
Fast and Easy
Landscape Plan Approved 8-21-07 as part of Site Plan approval
GRASS
81'
4 Trees
2' CEDAR
18'
30"
CONCRETE WALK
ENTRANCE
20
8'
10
CONCRETE WALK
9'
16'
HDC
9'
18'
18'
70'
BLACK TOP
4 Trees Evergreens
8'
25'
12'
GRASS
4' Flowering Crab
4' Flowering Crab
GRASS
4' Flowering Crab
2' CEDARS
APPLETON ROAD