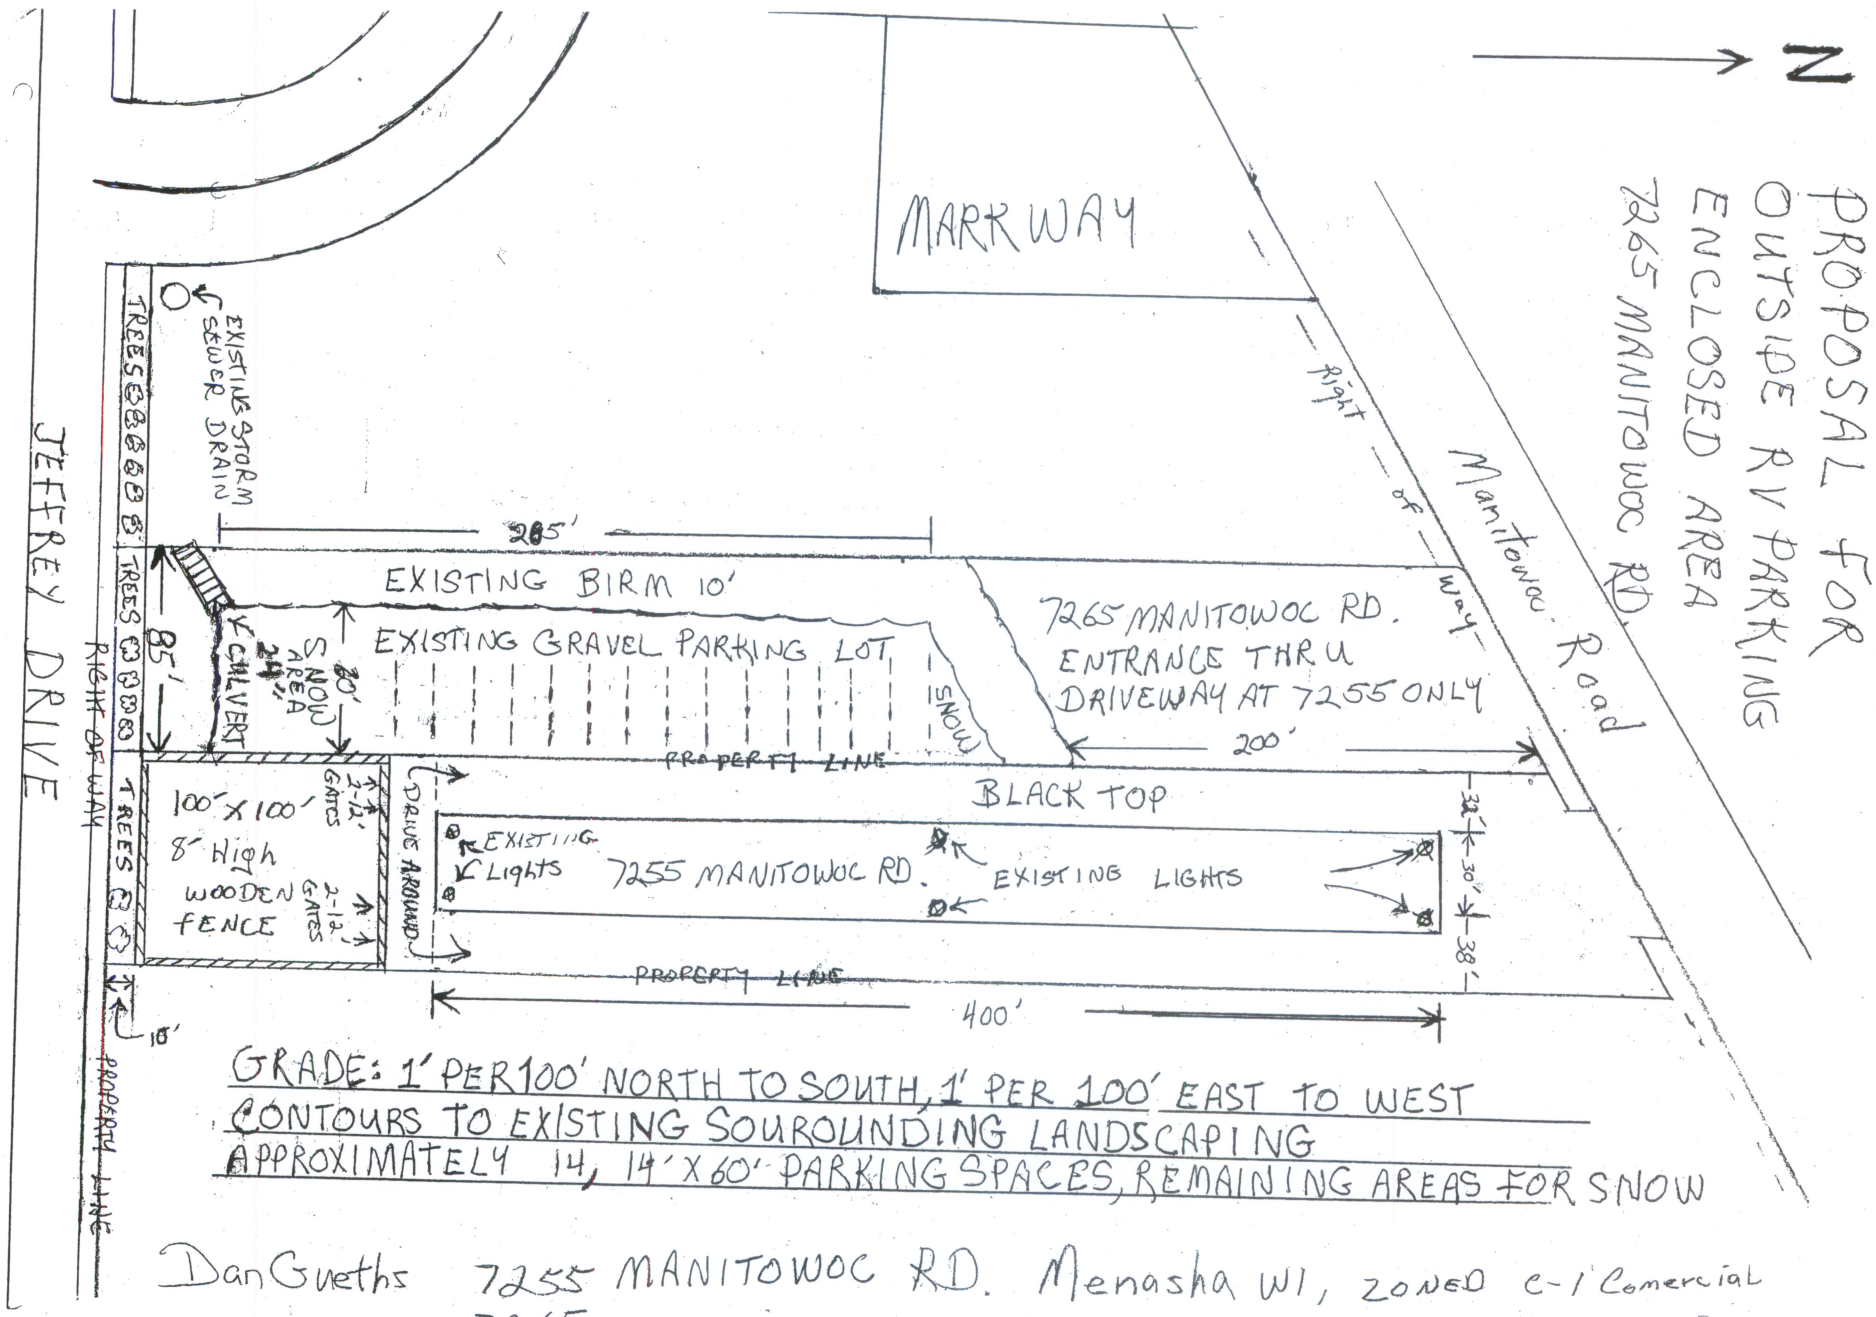

GRADE: 1' PER 100' NORTH TO SOUTH, 1' PER 100' EAST TO WEST
CONTOURS TO EXISTING SOUROUNDING LANDSCAPING
APPROXIMATELY 14, 14' X 60' PARKING SPACES, REMAINING AREAS FOR SNOW

Dan Gueths 7255 MANITOWOC RD. Menasha WI, ZONED C-1 Comercial

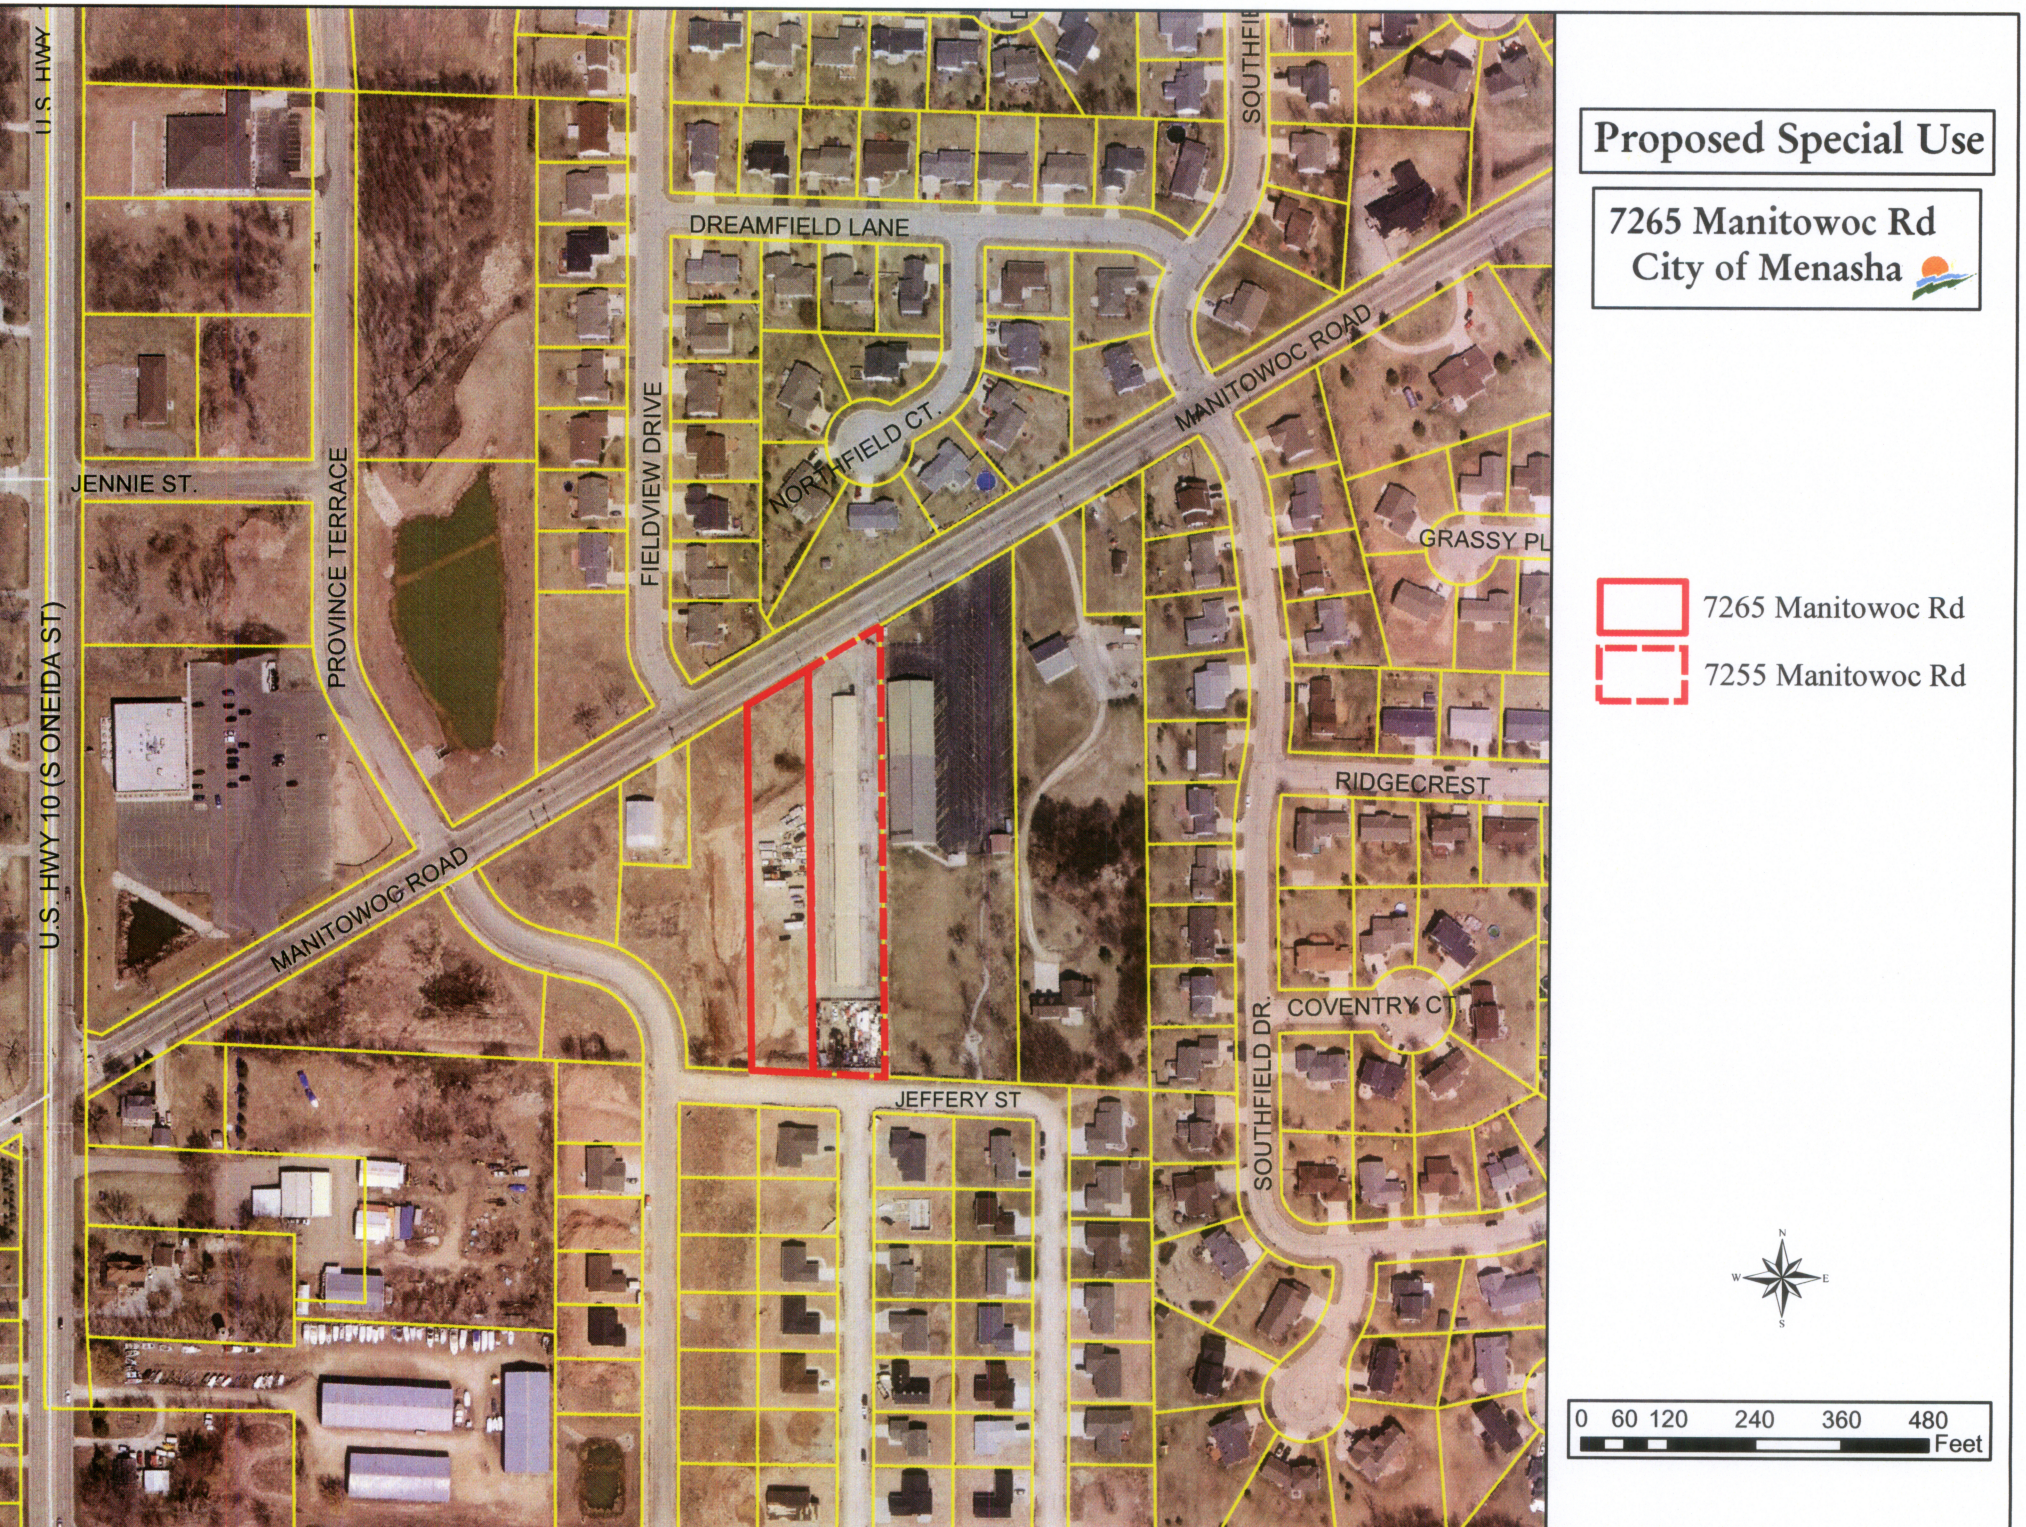
Proposed Special Use
7265 Manitowoc Rd
City of Menasha
7265 Manitowoc Rd
7255 Manitowoc Rd
U.S. HWY 10 (S ONEIDA ST)
JENNIE ST.
PROVINCE TERRACE
FIELDVIEW DRIVE
DREAMFIELD LANE
NORTHFIELD CT.
MANITOWOC ROAD
GRASSY PL
RIDGECREST
COVENTRY CT
SOUTHFIELD DR.
JEFFERY ST
0 60 120 240 360 480
Feet

TRANSITIONAL AREA

N

SOUTH END OF LOT

6 BLACK HILLS SPRUCE TREES, 6-8'

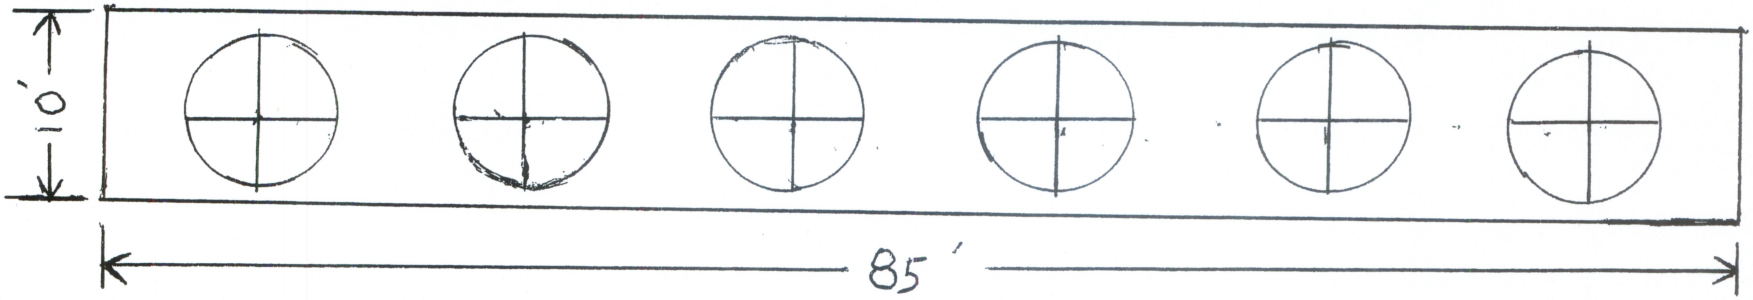

Daniel Gueths 7265 MANITOWOC RD MENASHA WI 54952