Outdoor Patio Design for: Sliders

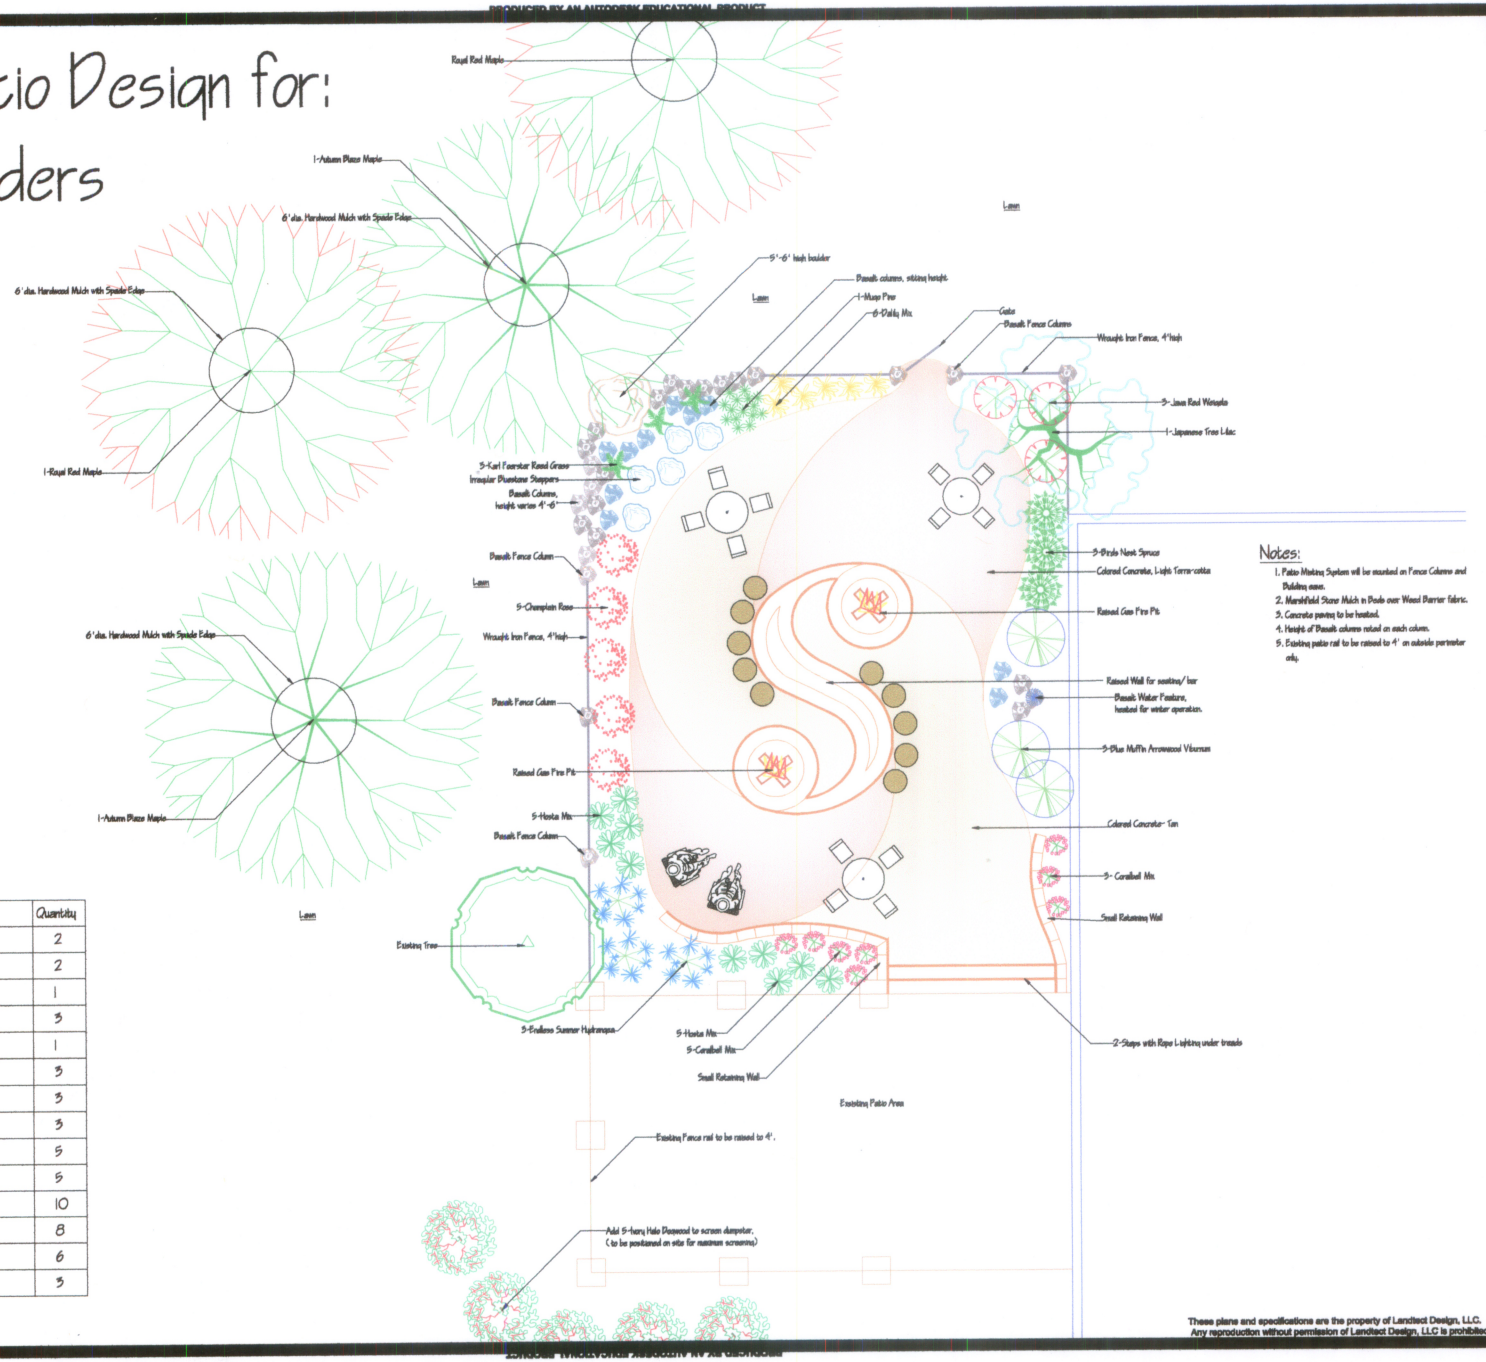

Notes:

1. Patio Misting System will be mounted on Fence Columns and Building eaves.
2. Marshfield Stone Mulch in Beds over Weed Barrier fabric.
3. Concrete paving to be heated.
4. Height of Basalt columns varied on each column.
5. Existing patio rail to be raised to 4' on outside perimeter only.

Plant List

Symbol	Common Name	Quantity
	Royal Red Maple	2
	Autumn Blaze Maple	2
	Japanese Tree Lilac	1
	Birds Nest Spruce	3
	Mugo Pine	1
	Blue Muffin Arrowwood Viburnum	3
	Endless Summer Hydrangea	3
	Java Red Weigela	3
	Champlain Rose	5
	Ivory Halo Dogwood	5
	Hosta Mix	10
	Coral Bells Mix	8
	Daylily Mix	6
	Karl Foerster Reed Grass	3

REVISIONS	DATE

LANDTECT DESIGN, LLC
Tony Stecha
Cell (920) 228-0003
Office 920/853-2977
Email: tstecha@landtectdesign.com

Sliders

Menasha, Wis.

WISCONSIN ANTHONY J. STECHA LA-365 Seymour, WI LANDSCAPE ARCHITECT

DRAWN
Tony Stecha, RLA
CHECKED BY

DATE
7/20/09
SCALE
1/4" = 1'-0"

SHEET
A-1

These plans and specifications are the property of Landtect Design, LLC.
Any reproduction without permission of Landtect Design, LLC is prohibited.