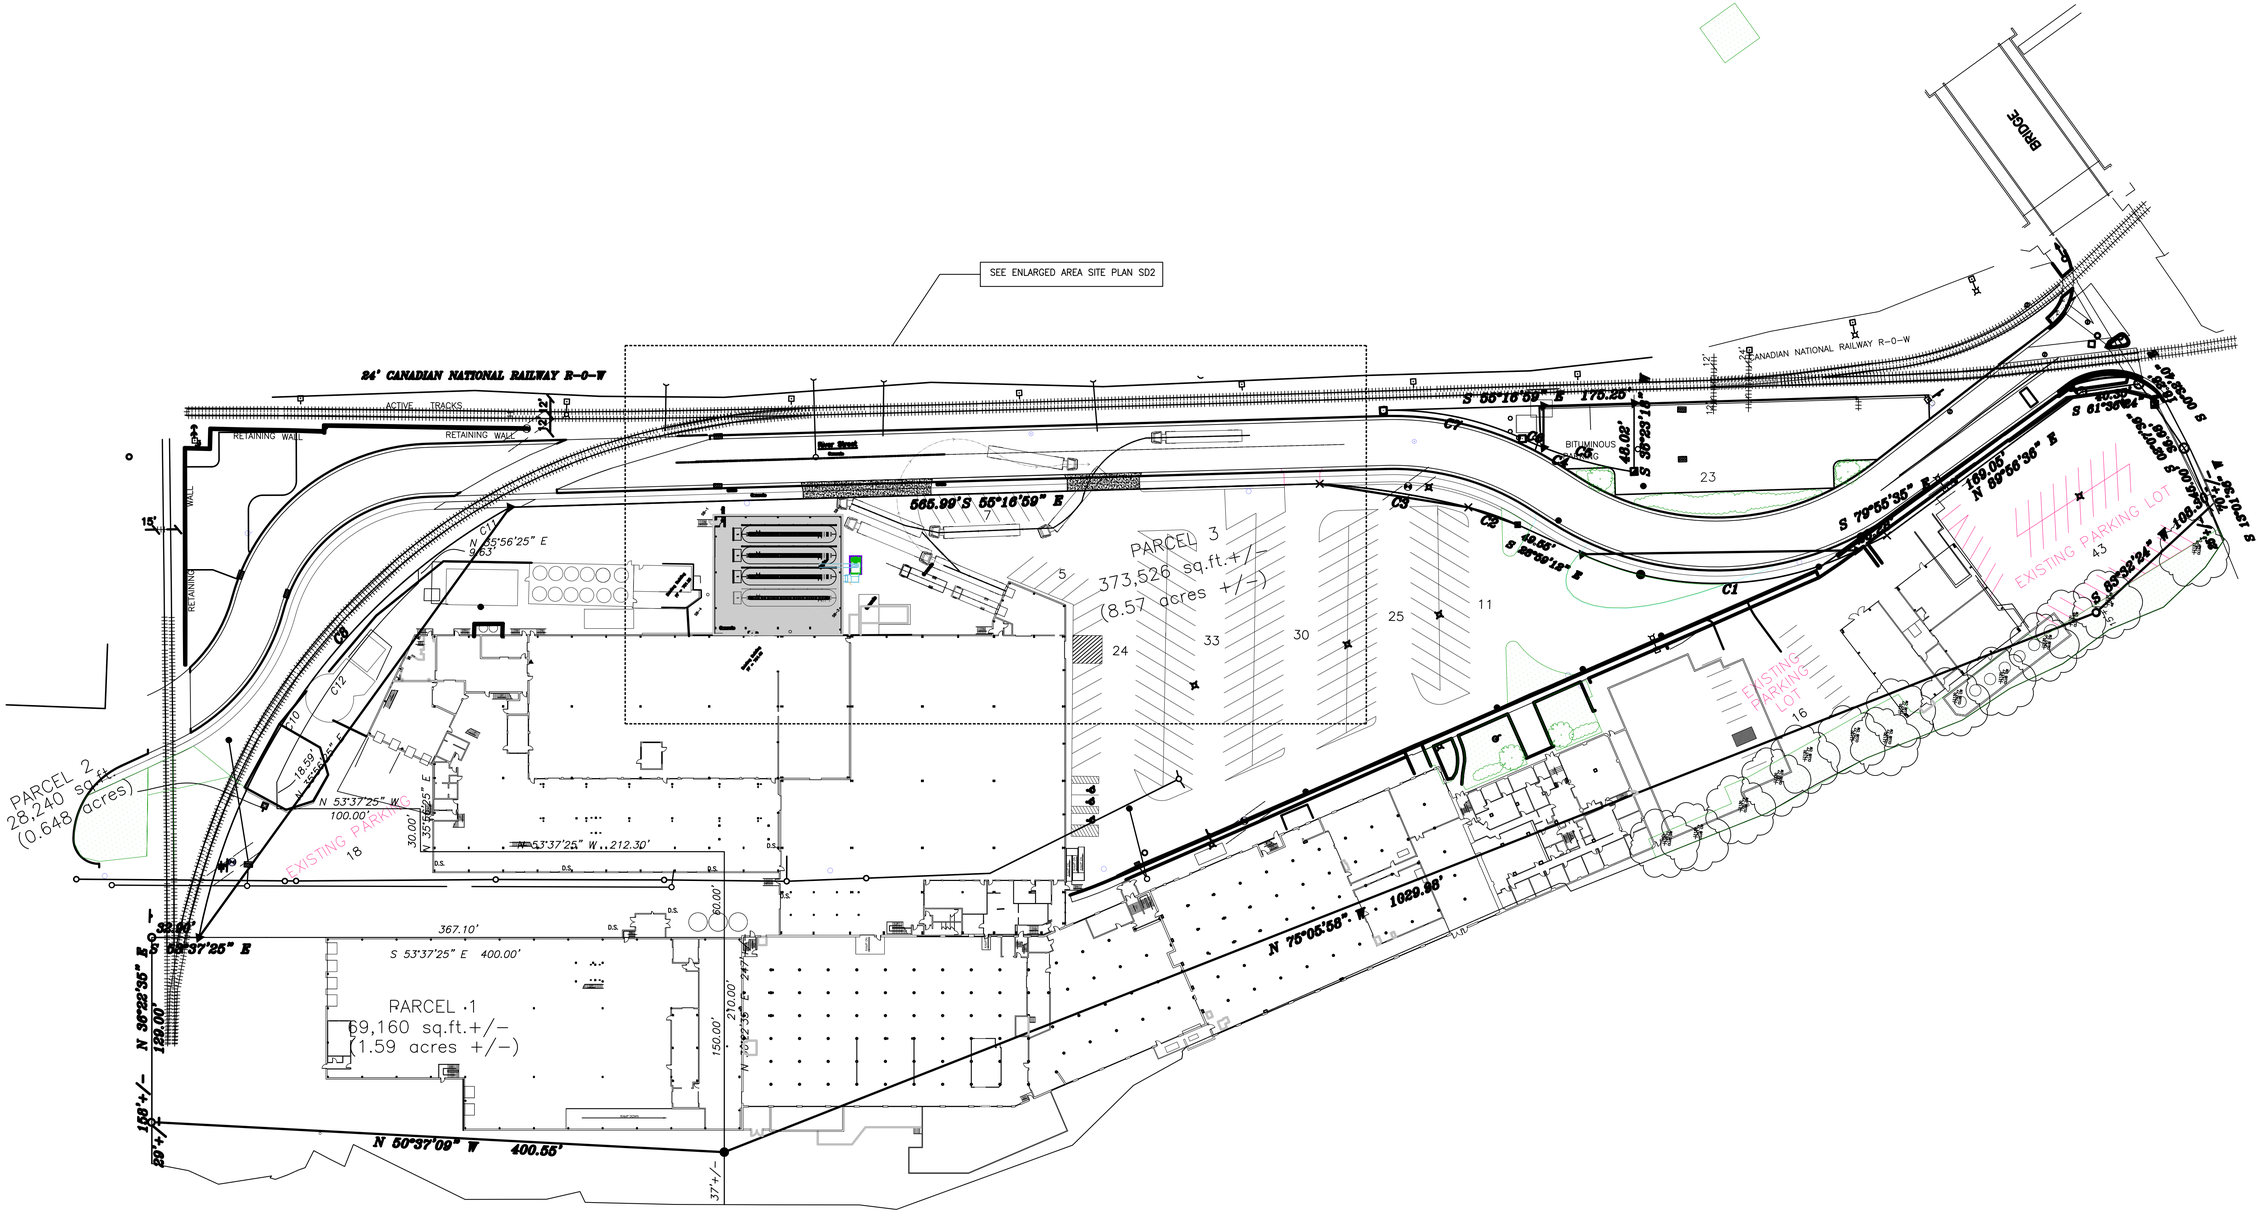

PLAN
NORTH

MASTER SITE PLAN

SCALE: 1" = 50'-0"

Drawings and Specifications prepared by The Boldt Company shall not be copied, distributed or used except as authorized by contract without expressed written consent of the Boldt Company.

BOLDT™
Technical Services
2525 N. ROEMER RD. P.O. BOX 419
APPLETON, WI 54912-0419 920-739-6321

5XL PLANT EXPANSION

Exopack, Inc
MENASHA, WI

MASTER SITE PLAN

DWG RELEASE RECORD

REV	DATE	PURPOSE
B	11-04-10	Planning Director Review

PROJECT NO. 88500

FILENAME 88500 SD1

DRWN BY tcl | CHK'D BY DAH

DRAWING NO. SD1

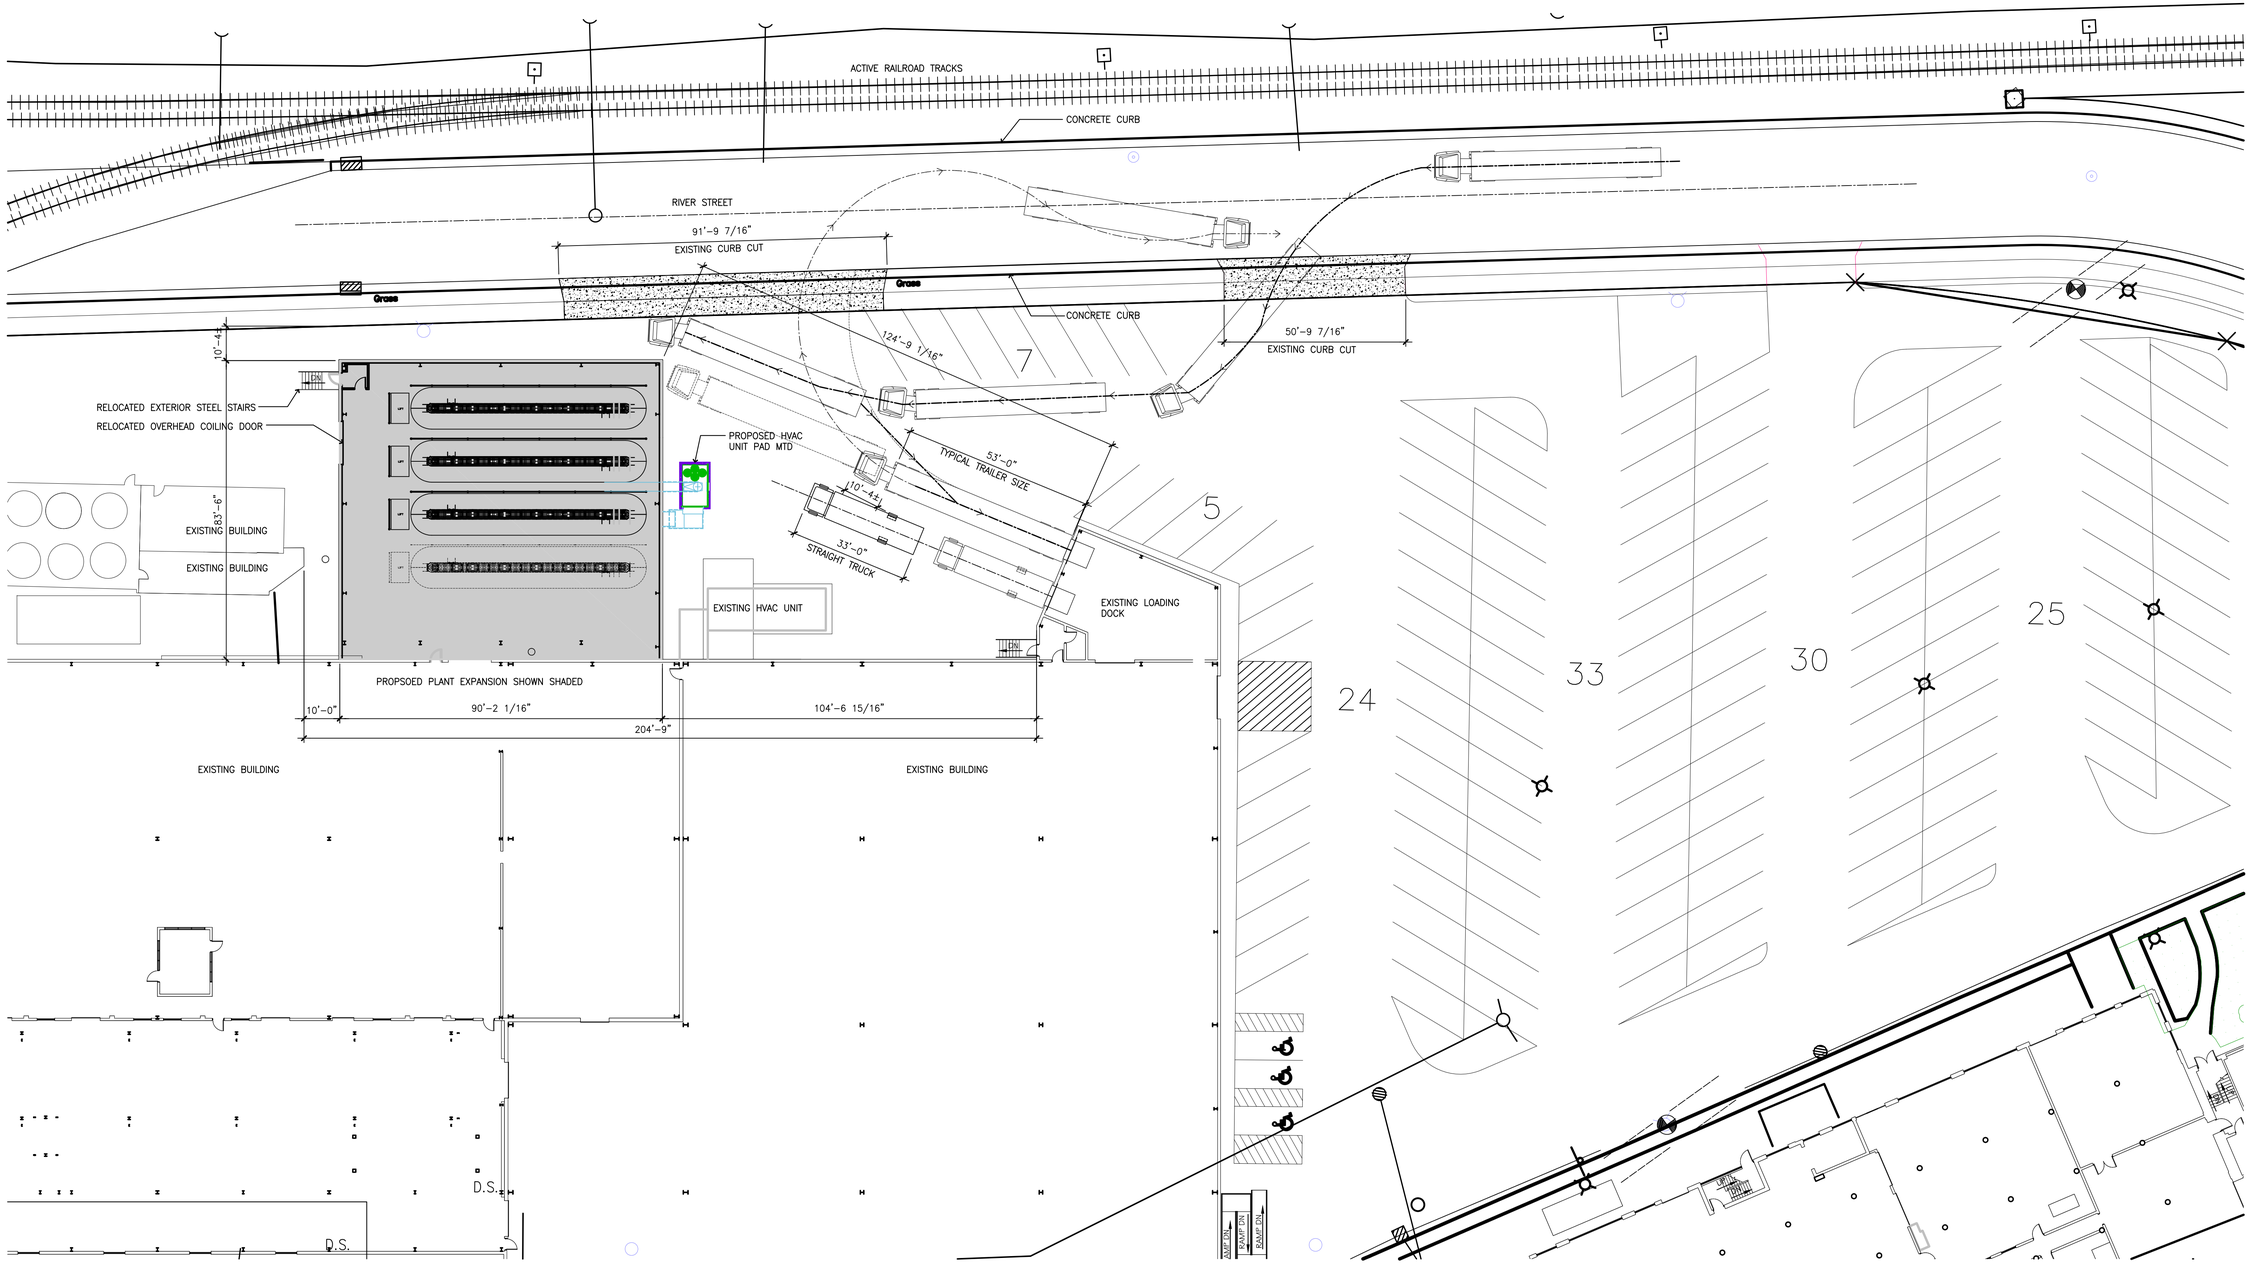

PLAN
NORTH

ENLARGED AREA SITE PLAN

SCALE: 1" = 20'-0"

Drawings and Specifications prepared by The Boldt Company shall not be copied, distributed or used except as authorized by contract without expressed written consent of the Boldt Company.

BOLDT™ Technical Services
2525 N. ROEMER RD., P.O. BOX 419
APPLETON, WI 54912-0419 920-739-6321

5XL PLANT EXPANSION

EXOPACK, INC
MENASHA, WI

ENLARGED AREA PLAN
SITE PLAN

DWG RELEASE RECORD		
REV	DATE	PURPOSE
B	11-04-10	Planning Director Review

PROJECT NO. 88500

FILENAME 88500 SD2

DRWN BY	CHK'D BY
tcl	DAH

DRAWING NO. SD2