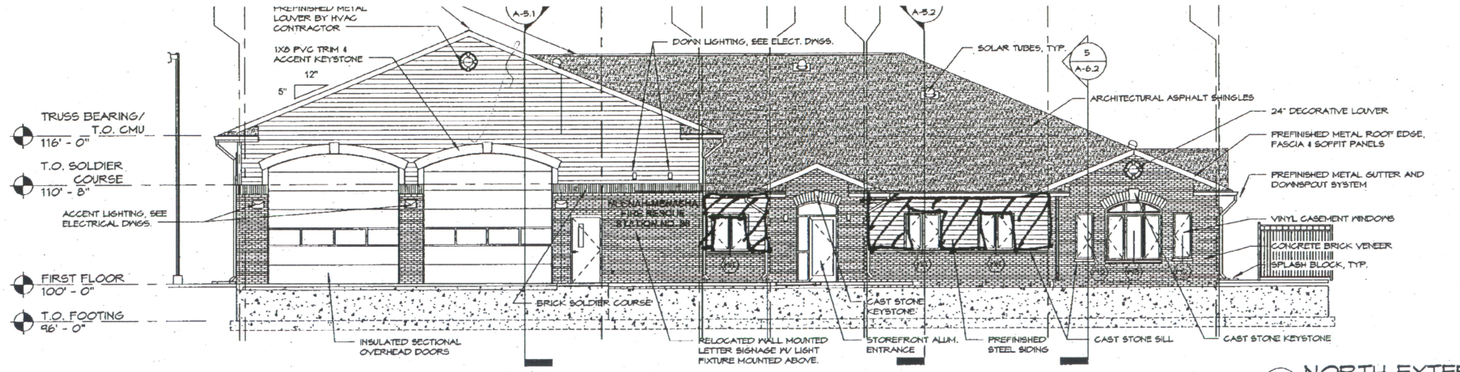

1 A-4.1 NORTH EXTERIOR ELEVATION
1/8" = 1'-0"

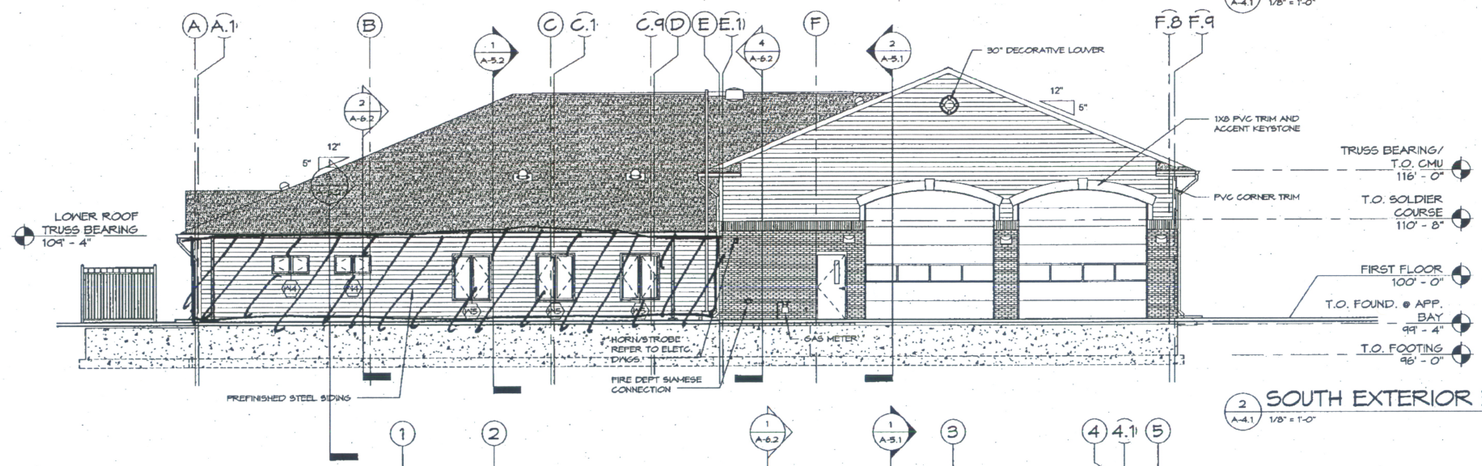

2 A-4.1 SOUTH EXTERIOR ELEVATION
1/8" = 1'-0"

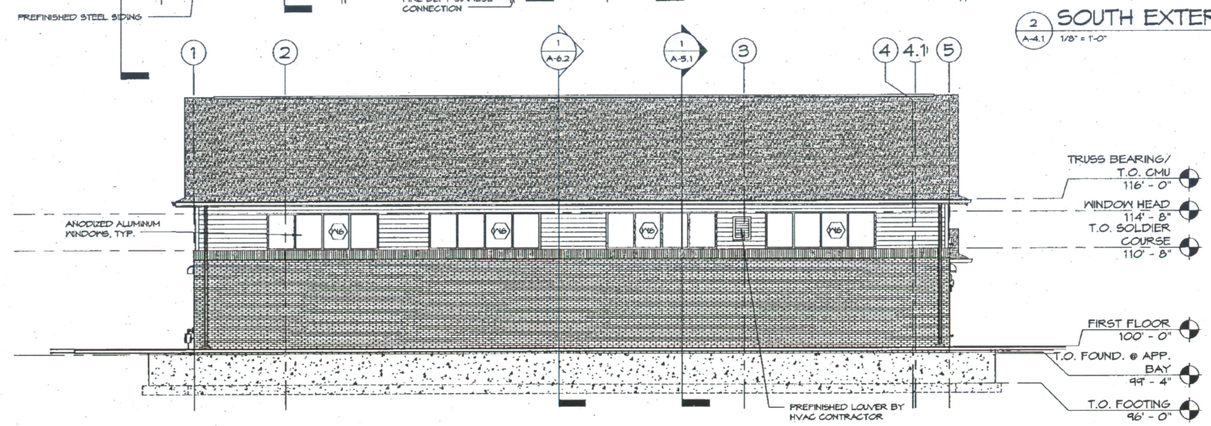

3 A-4.1 EAST EXTERIOR ELEVATION
1/8" = 1'-0"

= Brick

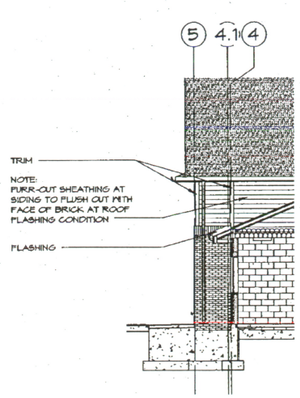

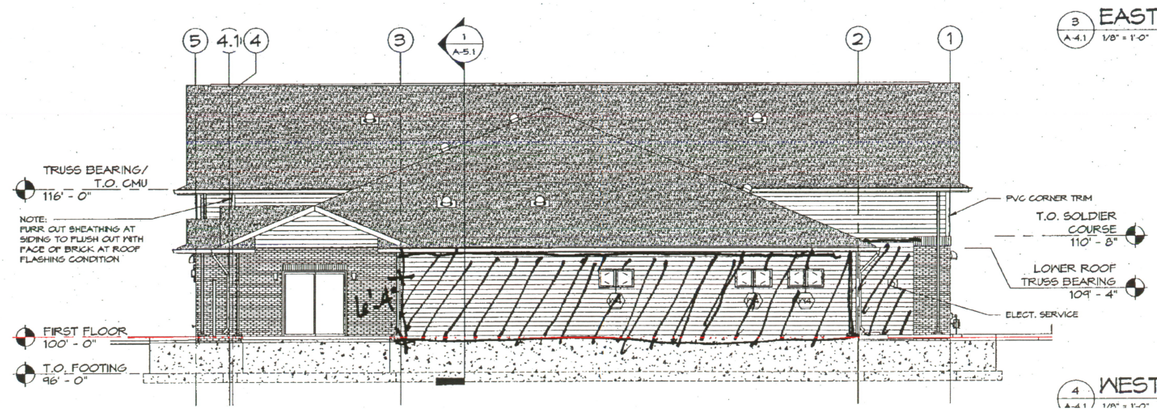

4 A-4.1 WEST EXTERIOR ELEVATION
1/8" = 1'-0"

C:\Documents and Settings\user_3\Desktop\10-052_NM-Fire-Station36_SteveB.rvt

36:49 PM