COMMUNITY CLOTHES

INDEX OF SHEETS

PAGE#	DESCRIPTION
C1.0	SITE PLAN
C2.0	DRAINAGE , UTILITY & EROSION CONTROL PLAN
C3.0	LANDSCAPE PLAN
C4.0	STANDARD DETAILS

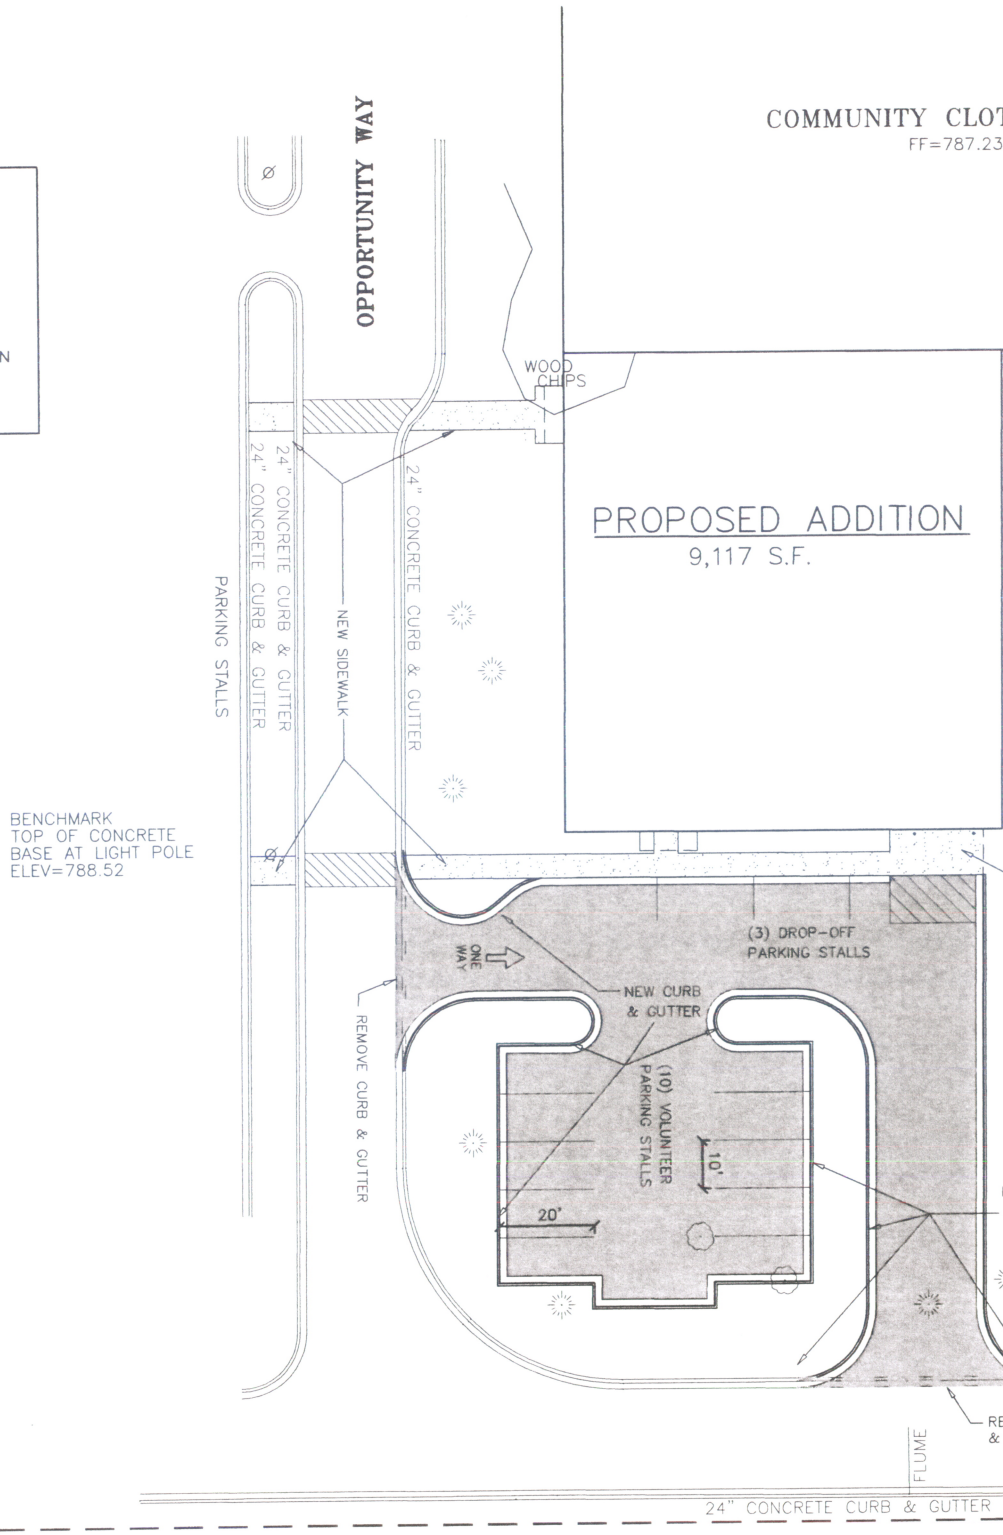

COMMUNITY CLOTHES CLOSET: DRAINA

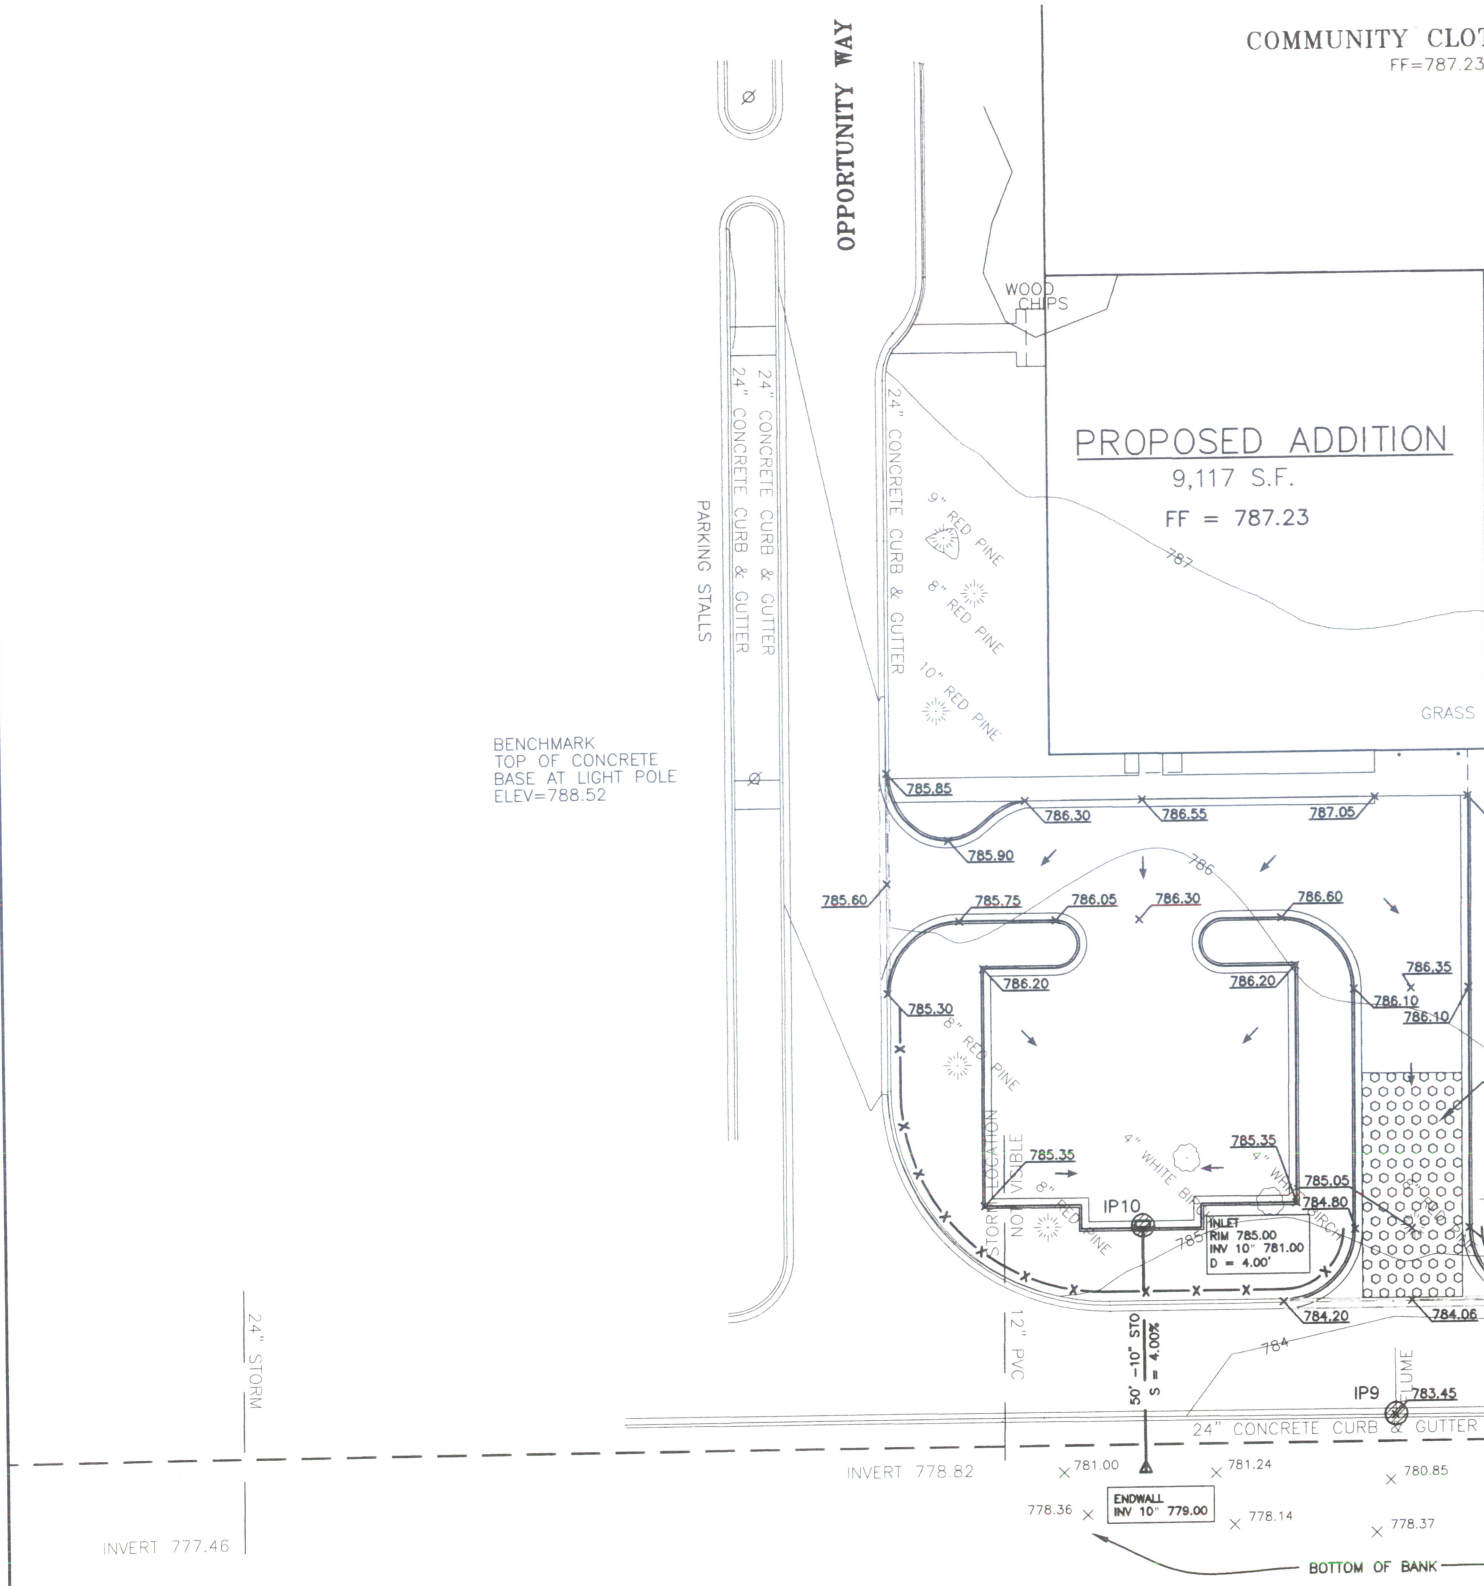

DRAINAGE PLAN NOTES:

1. THE CONTRACTOR SHALL REMOVE TOPSOIL FROM THE SITE. ONLY TOPSOIL NEEDED FOR RESTORATION SHALL BE STOCKPILED ON SITE.

2. THE LOCATION OF EXISTING UTILITY FACILITIES AS SHOWN ON THE PLAN ARE APPROXIMATE. THERE MAY BE OTHER UTILITIES WITHIN THE PROJECT AREA THAT ARE NOT SHOWN. THE CONTRACTOR SHALL HAVE ALL FACILITIES LOCATED PRIOR TO CONSTRUCTION. THE CONTRACTOR SHALL NOTIFY THE ENGINEER IMMEDIATELY IF A CONFLICT WITHIN THE WORK IS DISCOVERED.

3. ALL GRADES SHOWN ARE CURB FLOW LINE OR EDGE OF PAVEMENT

COMMUNITY CLOTHES CL

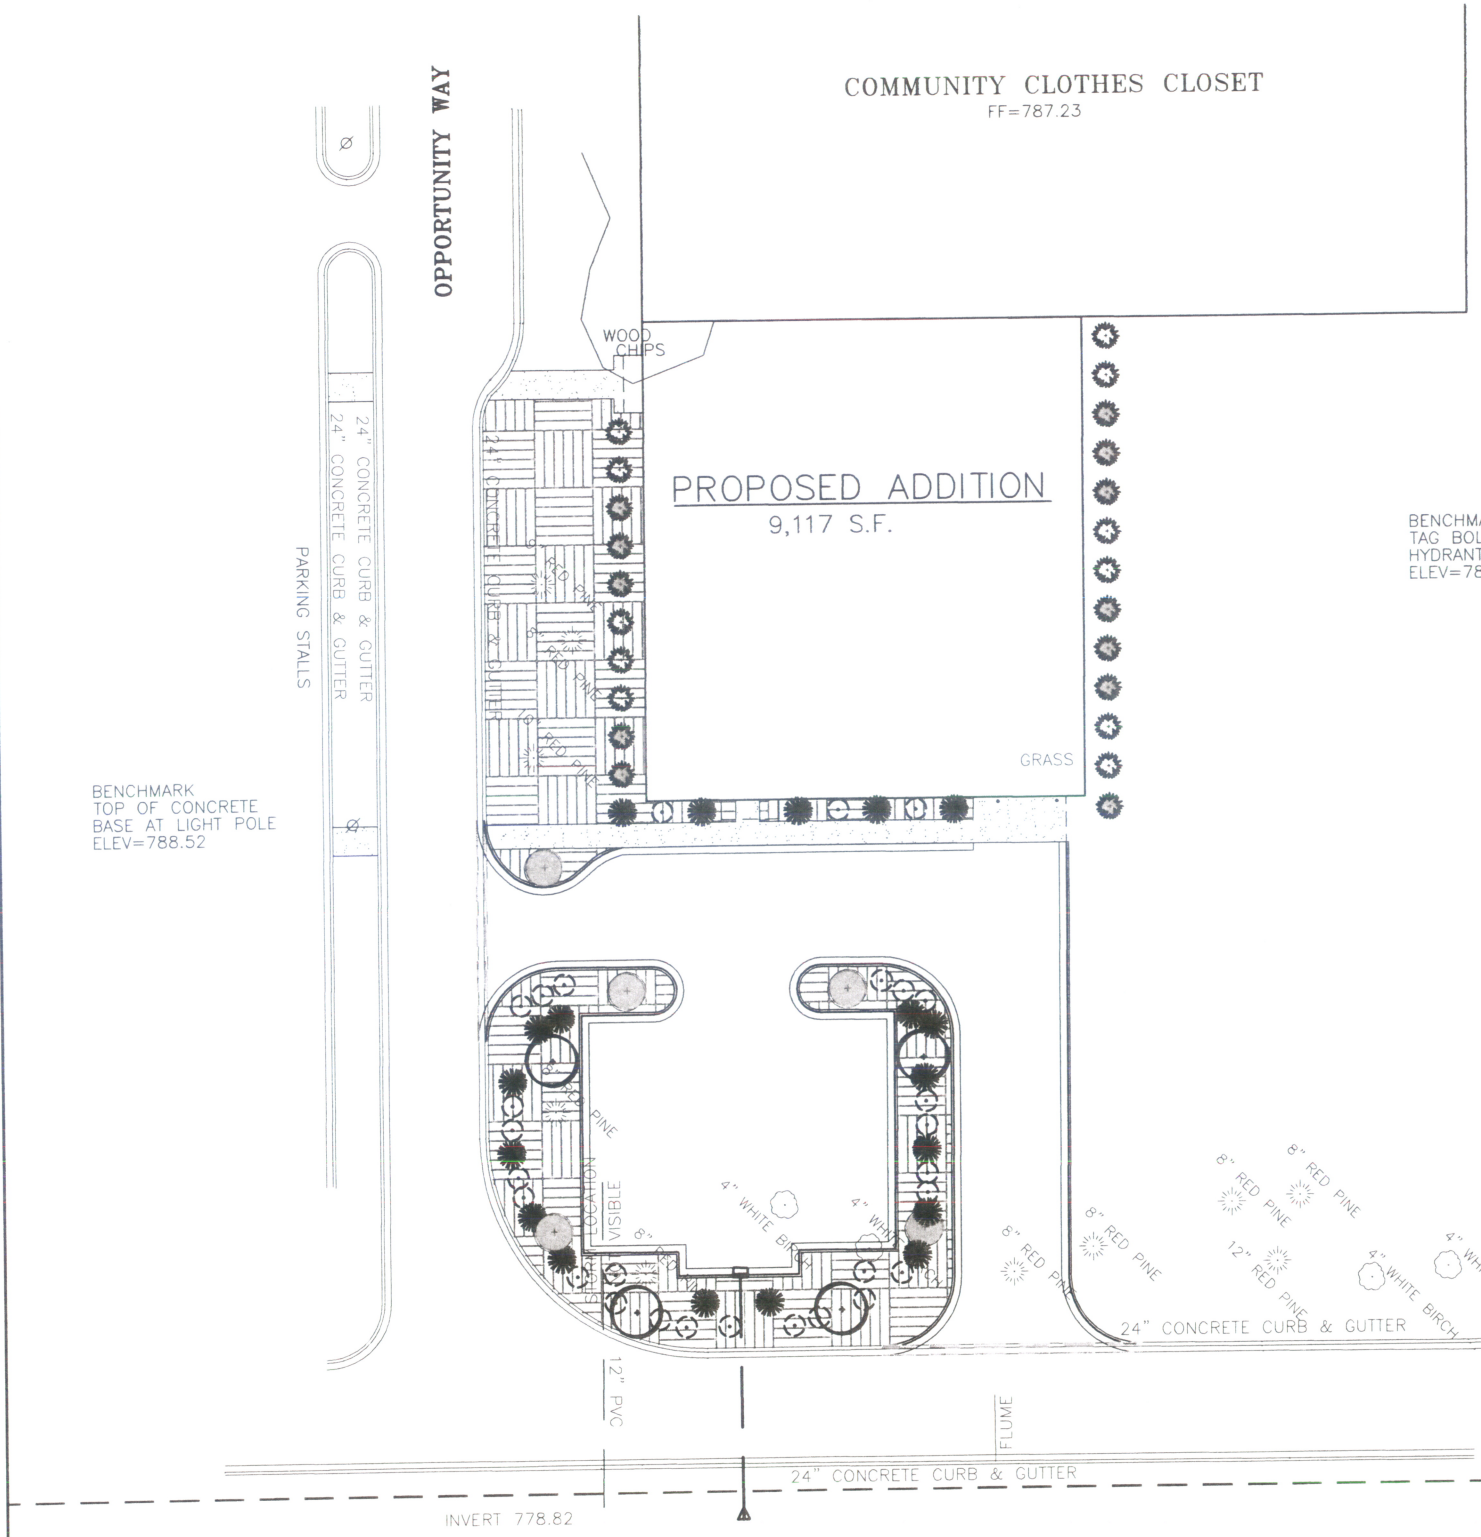

PLANT LIST

COMMON NAME	BOTANICAL NAME	SIZE	QTY.	ROOT	SPACING (Ft. O.C.)	SIZE AT MATURITY HGT.	SIZE AT MATURITY WIDTH
GREEN VELVET BOXWOOD	BUXUS MICROPHYLLA 'GREEN VELVET'	24" HGT.	11	B&B	8	4	4
EMERALD CAROUSEL BARBERRY	BERBERIS 'EMERALD CAROUSEL'	18" HGT.	12	POTTED	8	5	5
EVERLOW YEW	TAXUS X MEDIA 'EVERLOW'	18" HGT.	28	POTTED	8 / 5	2	4
GOLD TIDE FORSYTHIA	FORSYTHIA 'GOLD TIDE'	18" HGT.	19	POTTED	8 / 5	3	5
NORTHWOOD RED MAPLE	ACER RUBRUM 'NORTHWOOD'	2.5" CAL.	4	B&B	-	70	50
BOULEVARD AMERICAN LINDEN	TILIA AMERICANA 'BOULEVARD'	2.5" CAL.	5	B&B	-	60	30

COMMUNITY CLOTHES CLO

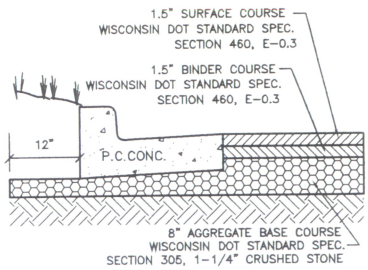

STANDARD DUTY
ASPHALT PAVING

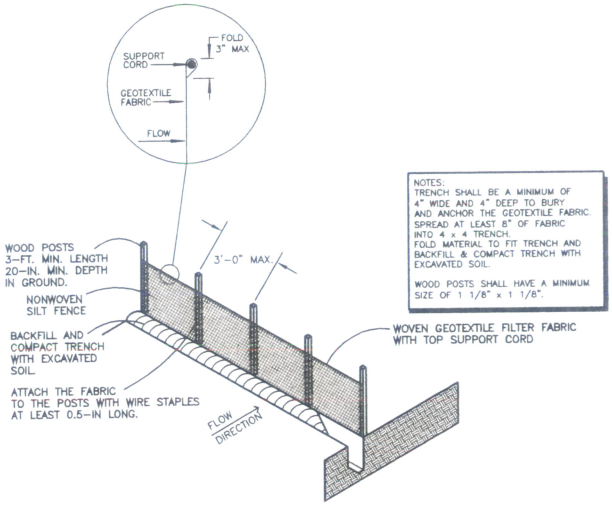

NOTES:
TRENCH SHALL BE A MINIMUM OF 4" WIDE AND 4" DEEP TO BURY AND ANCHOR THE GEOTEXTILE FABRIC. SPREAD AT LEAST 8" OF FABRIC INTO 4 x 4 TRENCH.
FOLD MATERIAL TO FIT TRENCH AND BACKFILL & COMPACT TRENCH WITH EXCAVATED SOIL.

WOOD POSTS SHALL HAVE A MINIMUM SIZE OF 1 1/8" x 1 1/8".

SILT FENCE DETAIL

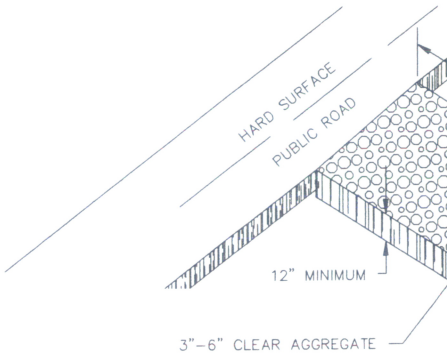

TRACKING P
(CONSTRUCTION EN

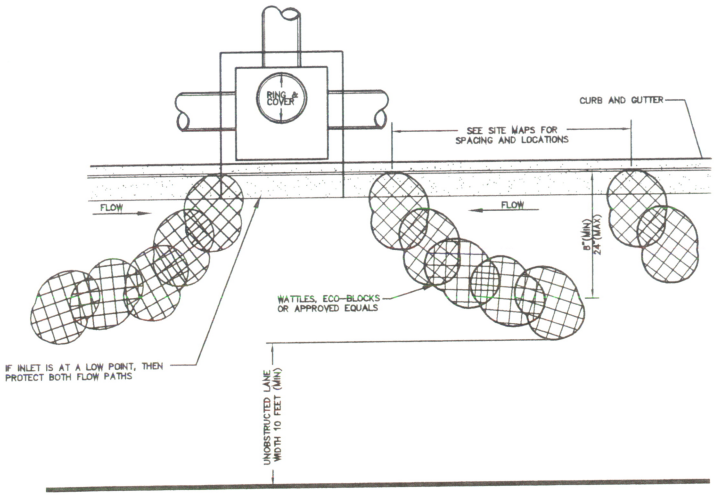

NOTE:
TO BE USED ON PAVED SURFACES.

J-HOOK CURB TRAP (IP9)
N.T.S.

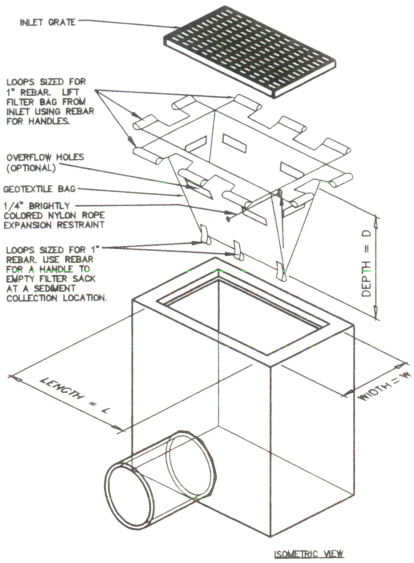

ISOMETRIC VIEW

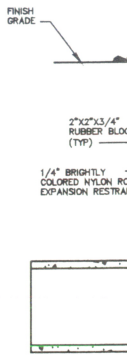

FILTER SACK
(GRATED INLE
N.T.S.

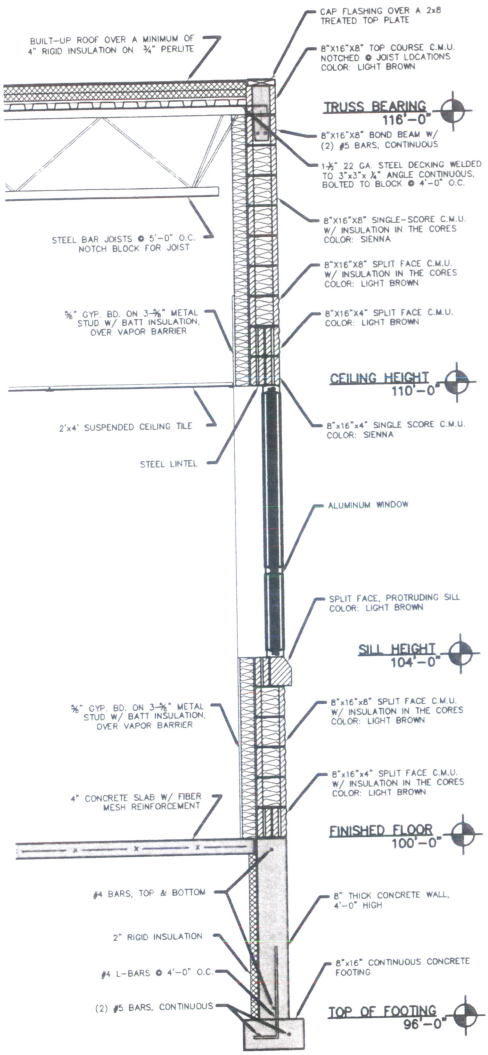
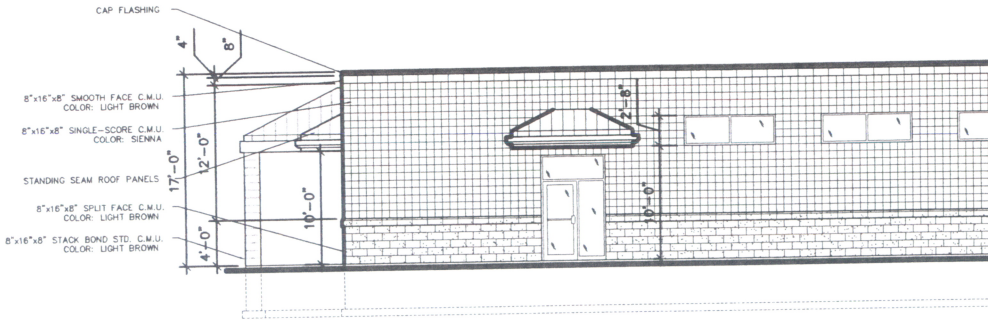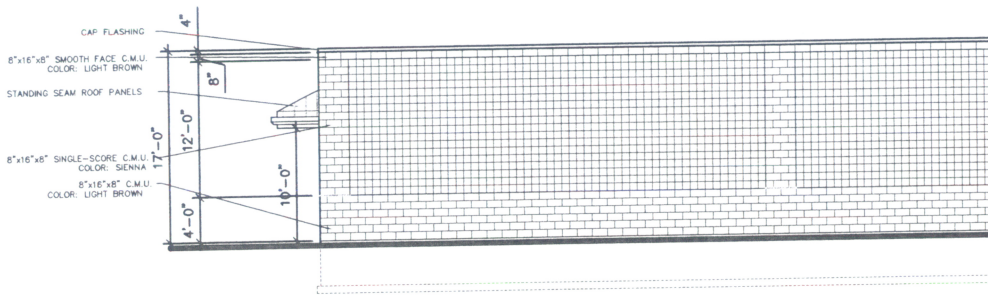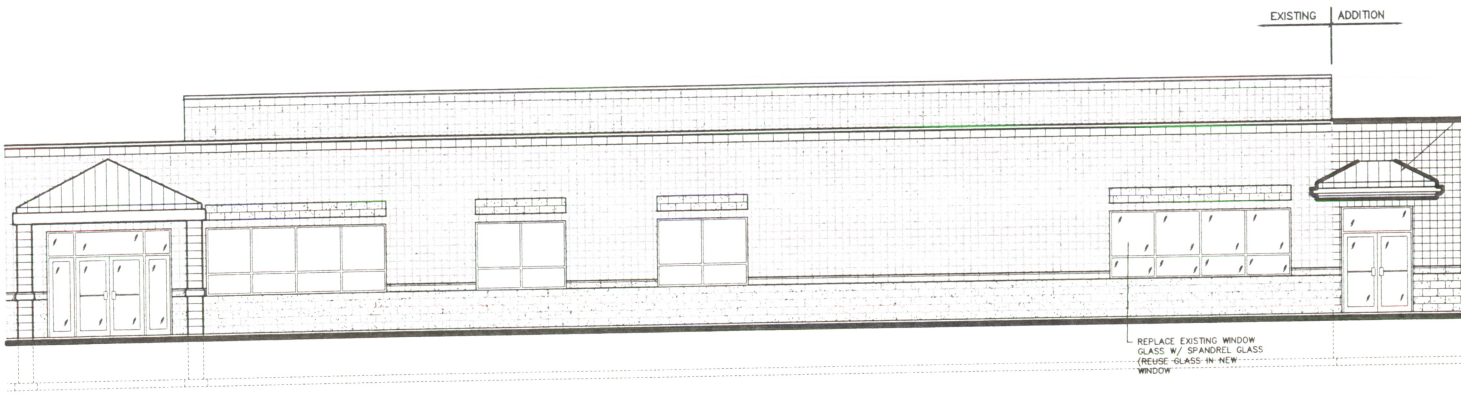
1 / A3.0 WALL SECTION
1/2"=1'-0"