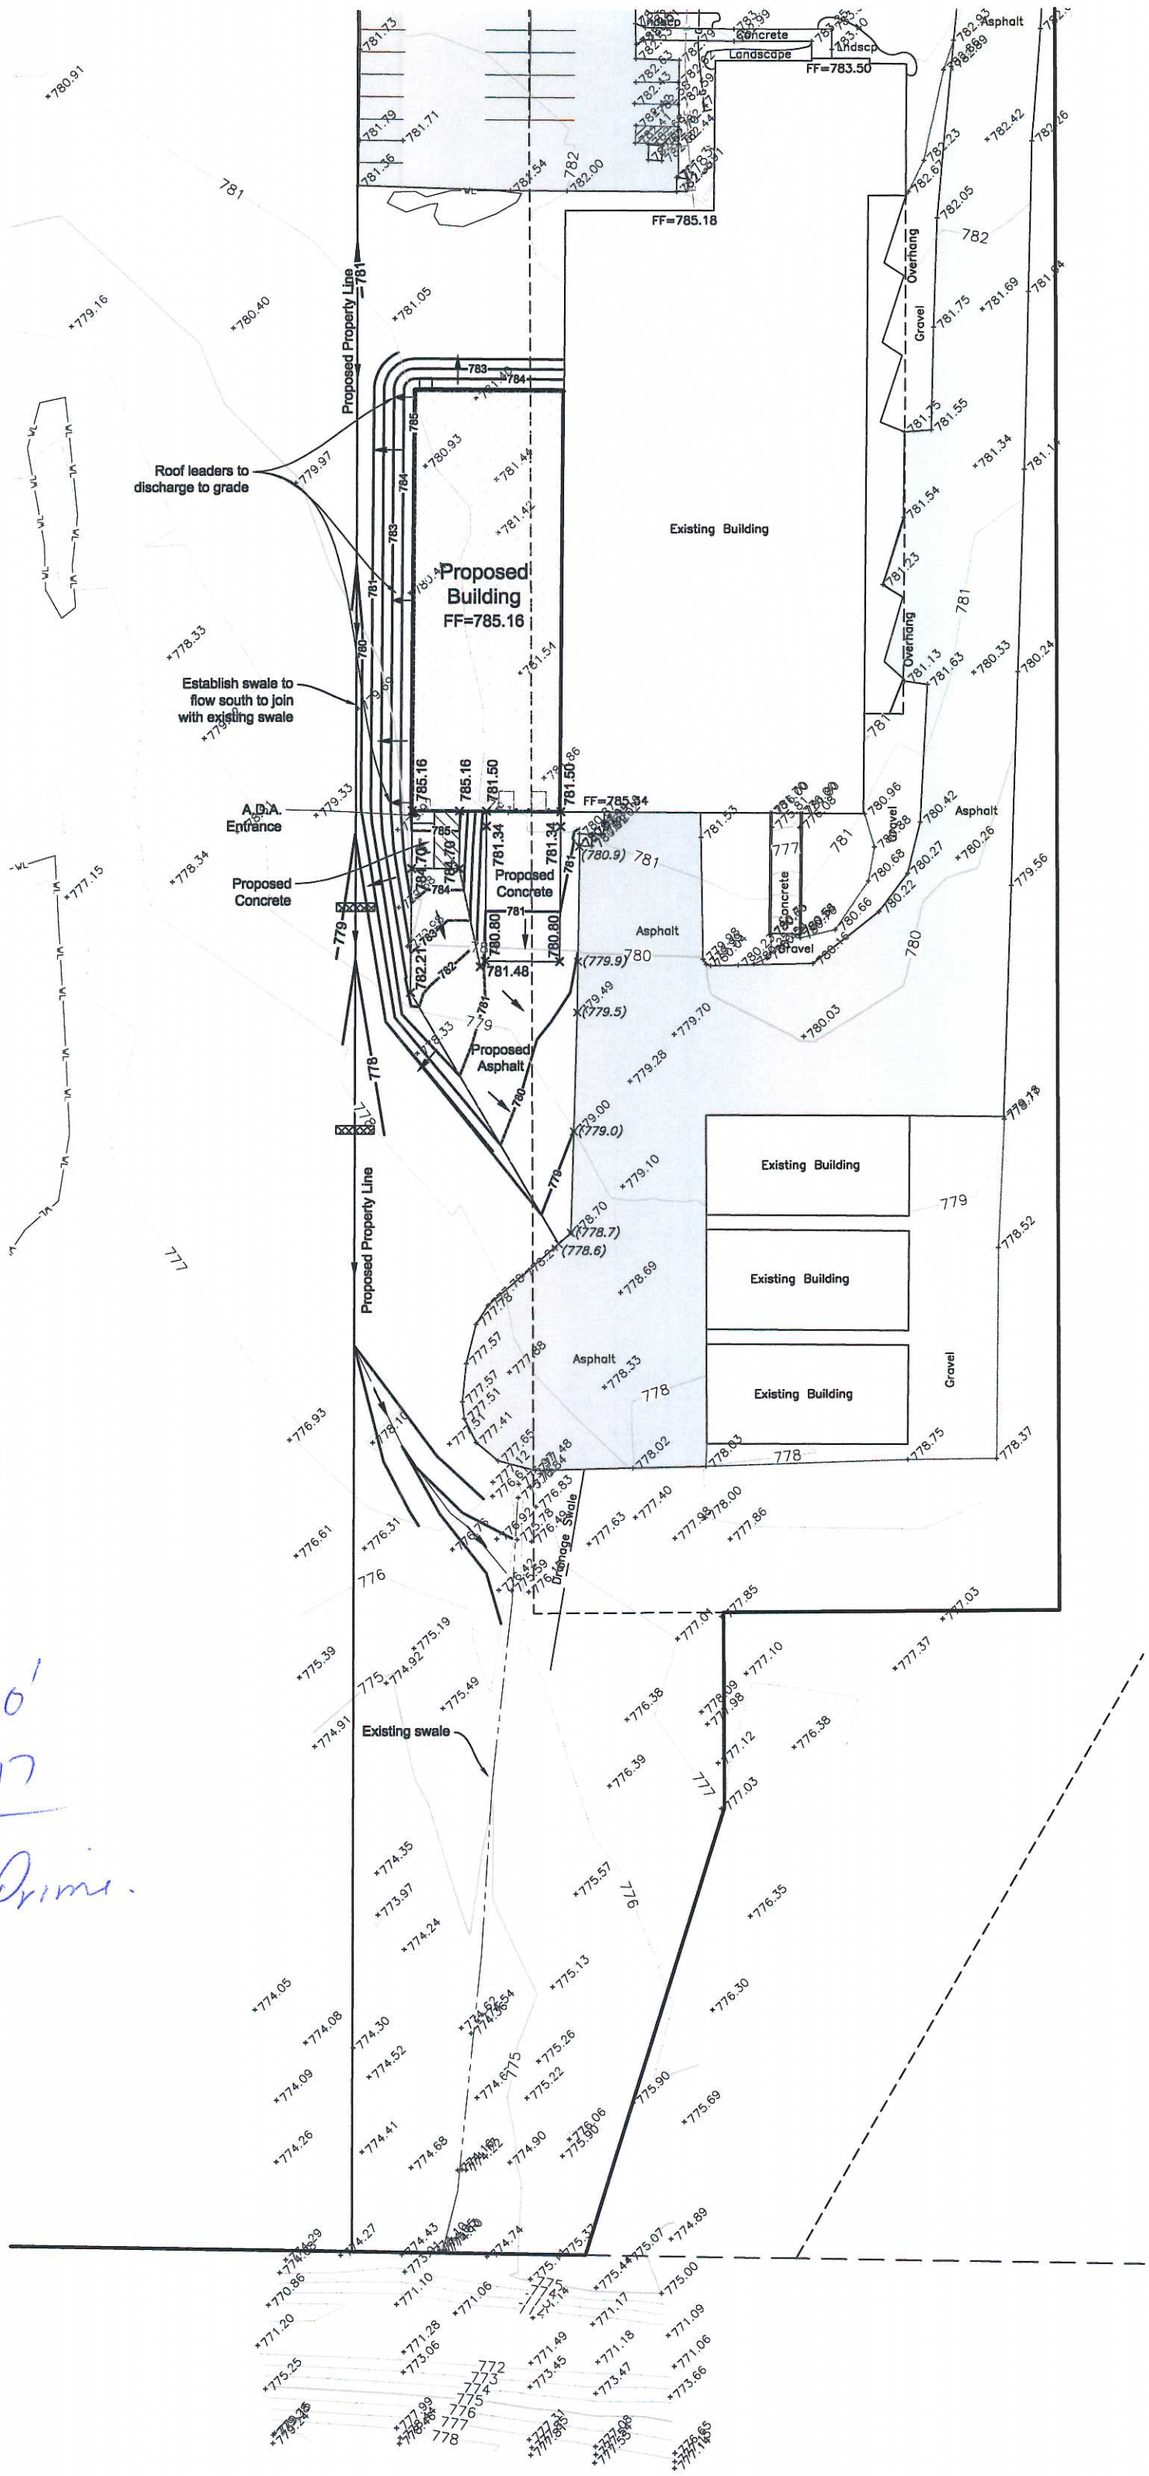
Proposed Property Line
Roof leaders to discharge to grade
Proposed Building
FF=785.16
Existing Building
FF=785.18
FF=783.50
Establish swale to flow south to join with existing swale
A.D.A. Entrance
Proposed Concrete
Proposed Asphalt
Asphalt
Gravel
Overhang
Existing Building
Existing Building
Existing Building
Drainage Swale
Existing swale
1"=60'
@ 11x17
Alpha Prime.