THE LOCATIONS OF EXISTING UTILITY INSTALLATIONS AS SHOWN ON THIS PLAN ARE APPROXIMATE. THERE MAY BE OTHER UNDERGROUND UTILITY INSTALLATIONS WITHIN THE PROJECT AREA THAT ARE NOT SHOWN. THE CONTRACTOR SHALL BE RESPONSIBLE FOR VERIFYING THE EXISTENCE AND LOCATION OF ALL UNDERGROUND UTILITIES

R.A. SMITH NATIONAL, ASSUMES NO RESPONSIBILITY FOR DAMAGES, LIABILITY OR COSTS RESULTING FROM CHANGES OR ALTERATIONS MADE TO THIS PLAN WITHOUT THE EXPRESSED WRITTEN CONSENT OF R.A. SMITH NATIONAL

ALL INFORMATION CONTAINED ON THIS SHEET IS THE PROPERTY OF R.A. SMITH NATIONAL. THE POSSESSION, DISTRIBUTION, REPRODUCTION, AND USE OF ALL OR ANY PART OF THIS INFORMATION IS RESTRICTED AS SET FORTH IN THE CONTRACTUAL TERMS AND CONDITION ESTABLISHED BETWEEN R.A. SMITH NATIONAL AND THEIR CLIENT FOR THIS PROJECT. REPRODUCTION OR USE OF ANY PART BY ANY PERSON WITHOUT THE PERMISSION OF R.A. SMITH NATIONAL IS PROHIBITED
©COPYRIGHT 2013
R.A. SMITH NATIONAL
16745 WEST BLUEMOUND ROAD, SUITE 200
BROOKFIELD, WI 53005

DIGGERS HOTLINE
Toll Free (800)
Milwaukee(414) 332-8551 432-7910
Hearing Impaired TDD (800) 542-2289
www.DiggersHotline.com

NORTH

0 20 40 80
GRAPHIC SCALE

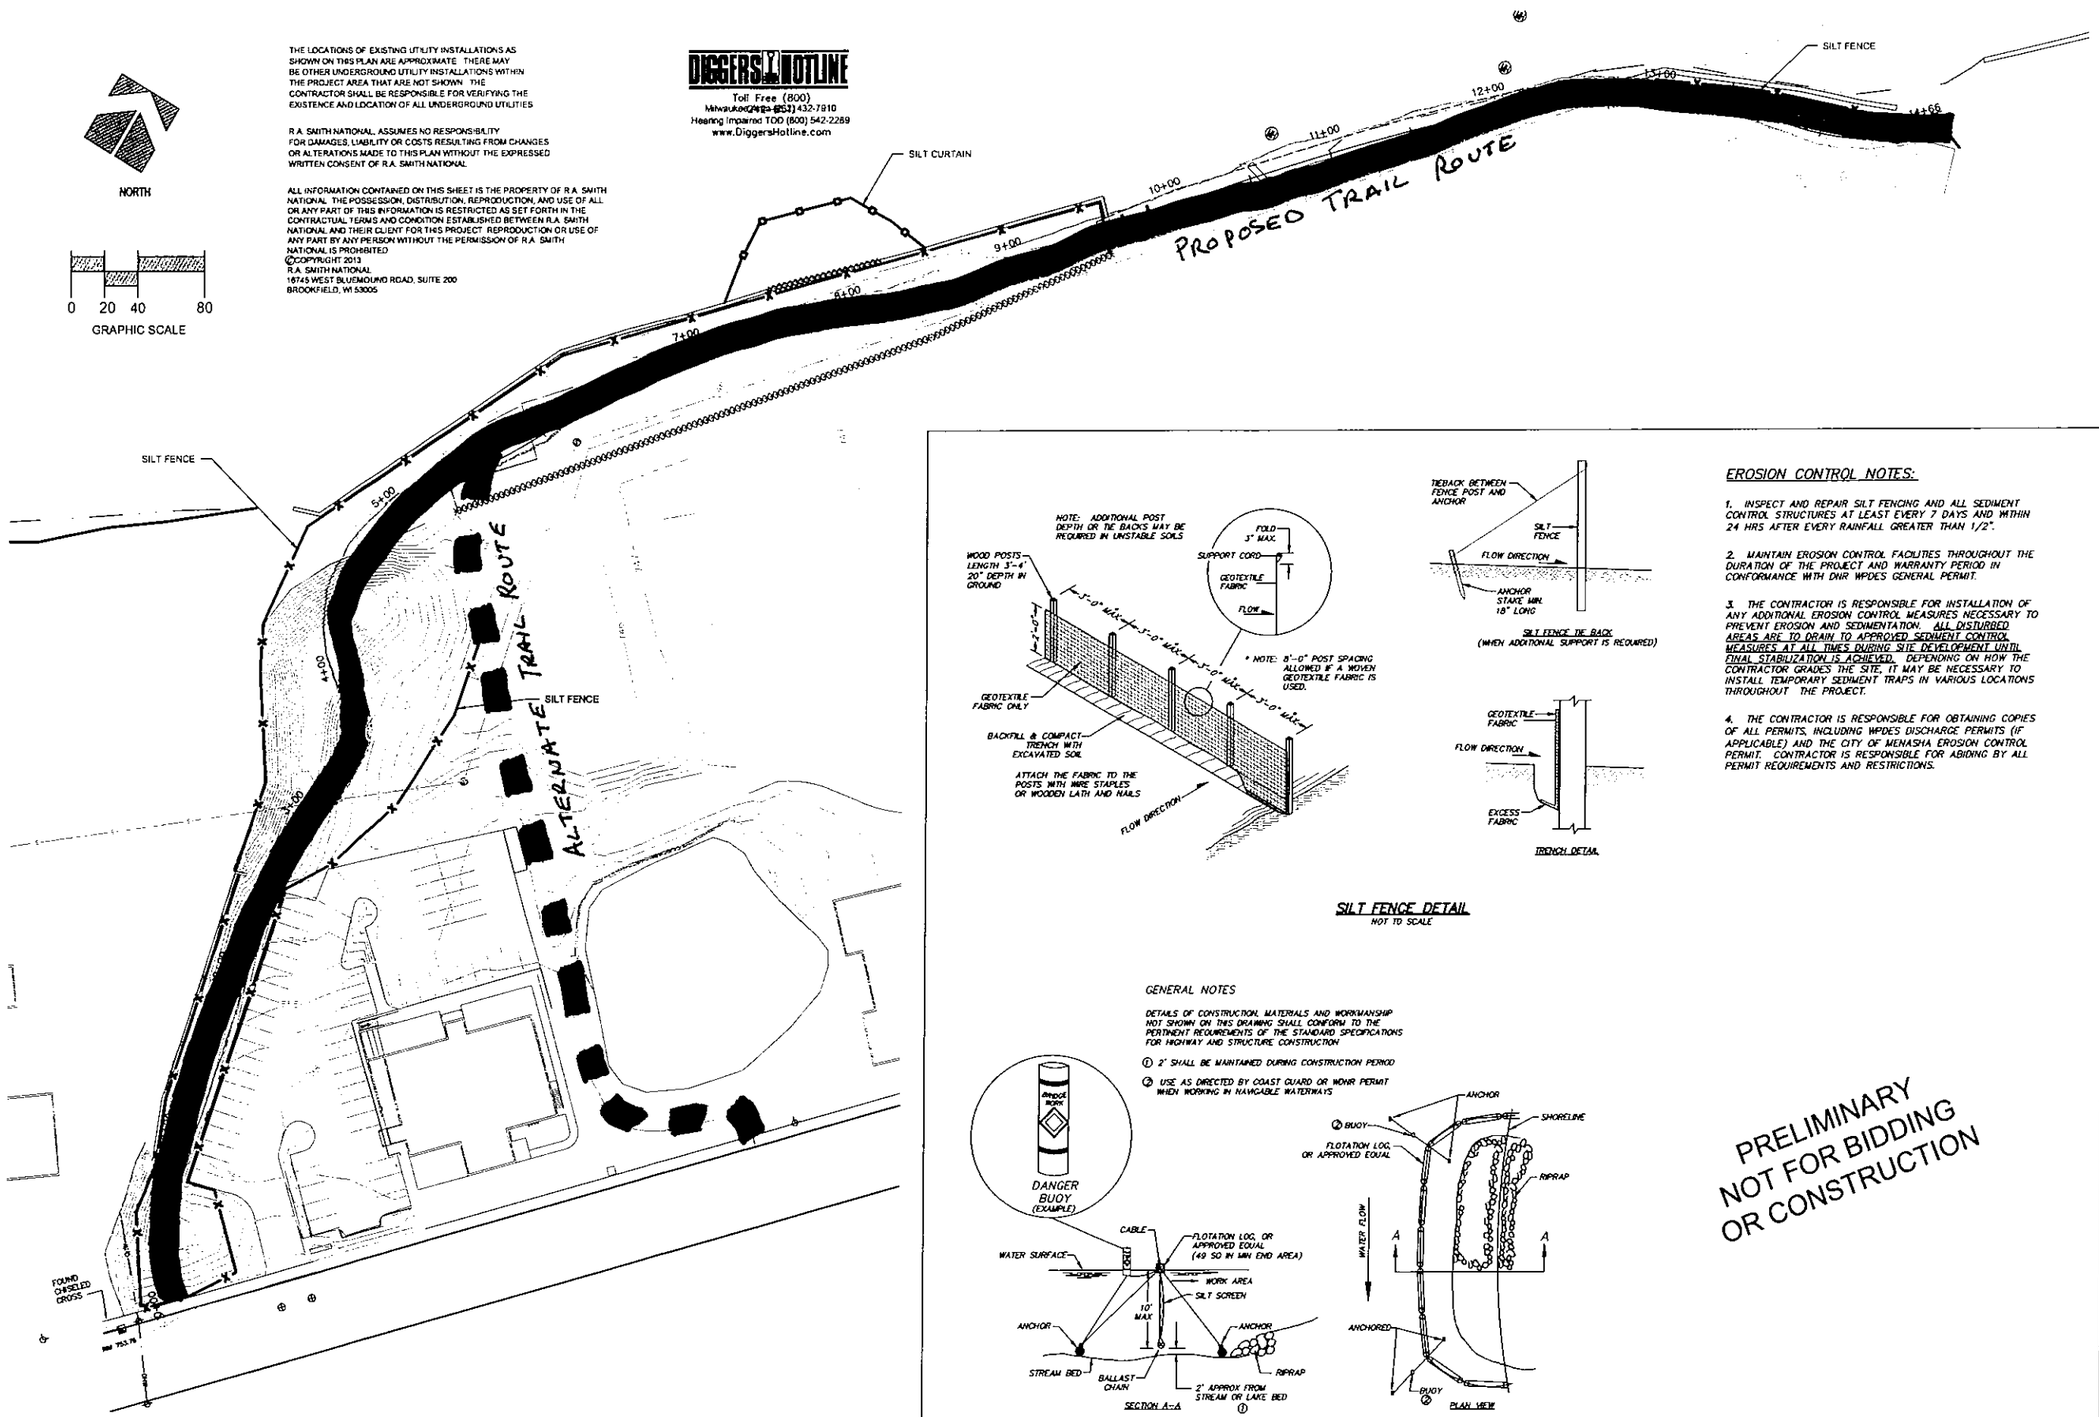

SILT FENCE DETAIL
NOT TO SCALE

GENERAL NOTES

DETAILS OF CONSTRUCTION, MATERIALS AND WORKMANSHIP NOT SHOWN ON THIS DRAWING SHALL CONFORM TO THE PERTINENT REQUIREMENTS OF THE STANDARD SPECIFICATIONS FOR HIGHWAY AND STRUCTURE CONSTRUCTION

① 2' SHALL BE MAINTAINED DURING CONSTRUCTION PERIOD

② USE AS DIRECTED BY COAST GUARD OR WDNR PERMIT WHEN WORKING IN NAVIGABLE WATERWAYS

SILT CURTAIN DETAIL

EROSION CONTROL NOTES:

1. INSPECT AND REPAIR SILT FENCING AND ALL SEDIMENT CONTROL STRUCTURES AT LEAST EVERY 7 DAYS AND WITHIN 24 HRS AFTER EVERY RAINFALL GREATER THAN 1/2".

2. MAINTAIN EROSION CONTROL FACILITIES THROUGHOUT THE DURATION OF THE PROJECT AND WARRANTY PERIOD IN CONFORMANCE WITH DNR WPDES GENERAL PERMIT.

3. THE CONTRACTOR IS RESPONSIBLE FOR INSTALLATION OF ANY ADDITIONAL EROSION CONTROL MEASURES NECESSARY TO PREVENT EROSION AND SEDIMENTATION. ALL DISTURBED AREAS ARE TO DRAIN TO APPROVED SEDIMENT CONTROL MEASURES AT ALL TIMES DURING SITE DEVELOPMENT UNTIL FINAL STABILIZATION IS ACHIEVED. DEPENDING ON HOW THE CONTRACTOR GRADES THE SITE, IT MAY BE NECESSARY TO INSTALL TEMPORARY SEDIMENT TRAPS IN VARIOUS LOCATIONS THROUGHOUT THE PROJECT.

4. THE CONTRACTOR IS RESPONSIBLE FOR OBTAINING COPIES OF ALL PERMITS, INCLUDING WPDES DISCHARGE PERMITS (IF APPLICABLE) AND THE CITY OF MENASHA EROSION CONTROL PERMIT. CONTRACTOR IS RESPONSIBLE FOR ABIDING BY ALL PERMIT REQUIREMENTS AND RESTRICTIONS.

PRELIMINARY
NOT FOR BIDDING
OR CONSTRUCTION

DATE	DESCRIPTION

R.A. Smith National
Beyond Surveying and Engineering
16745 W. Bluemound Road, Brookfield, WI 53005-5938
262.781.1000 Fax 262.781.1001 www.rasmithnational.com
Appleton, WI Orange County, CA Pittsburgh, PA

GILBERT RIVERFRONT TRAIL
MENASHA, WI

EROSION CONTROL PLAN

© COPYRIGHT 2013
R.A. Smith National, Inc.

DATE: 03/20/2013
SCALE: 1"=30'
JOB NO. 1100015
PROJECT MANAGER: JEFF M. MAZANEC, P.E.
DESIGNED BY: GER
CHECKED BY: JMM

SHEET NUMBER
C 3.0

x:\1100015\dwg\1100015D.dwg, C 3.0 Erosion Control Plan, 3/19/2013 3:49:43 PM, rjp