SHEET 1 OF 2

McMAHON
ENGINEERS ARCHITECTS

Project No. S0908 930522.00 Date NOV., 2013 Scale 1"=60'

Drawn By DEW Field Book _____ Page _____

1445 McMAHON DRIVE NEENAH, WI 54956
Mailing: P.O.BOX 1025 NEENAH, WI 54957-1025
Tel: (920) 751-4200 Fax: (920) 751-4284

File No.

ckalkofen W:\PROJECTS\S0908\930522\00\Acad\Land Swap Area Map W City Parcel.dwg, model, Plot Date: 12/23/2013 8:13 AM, xrefs: (harrison control har01, cal parc row)

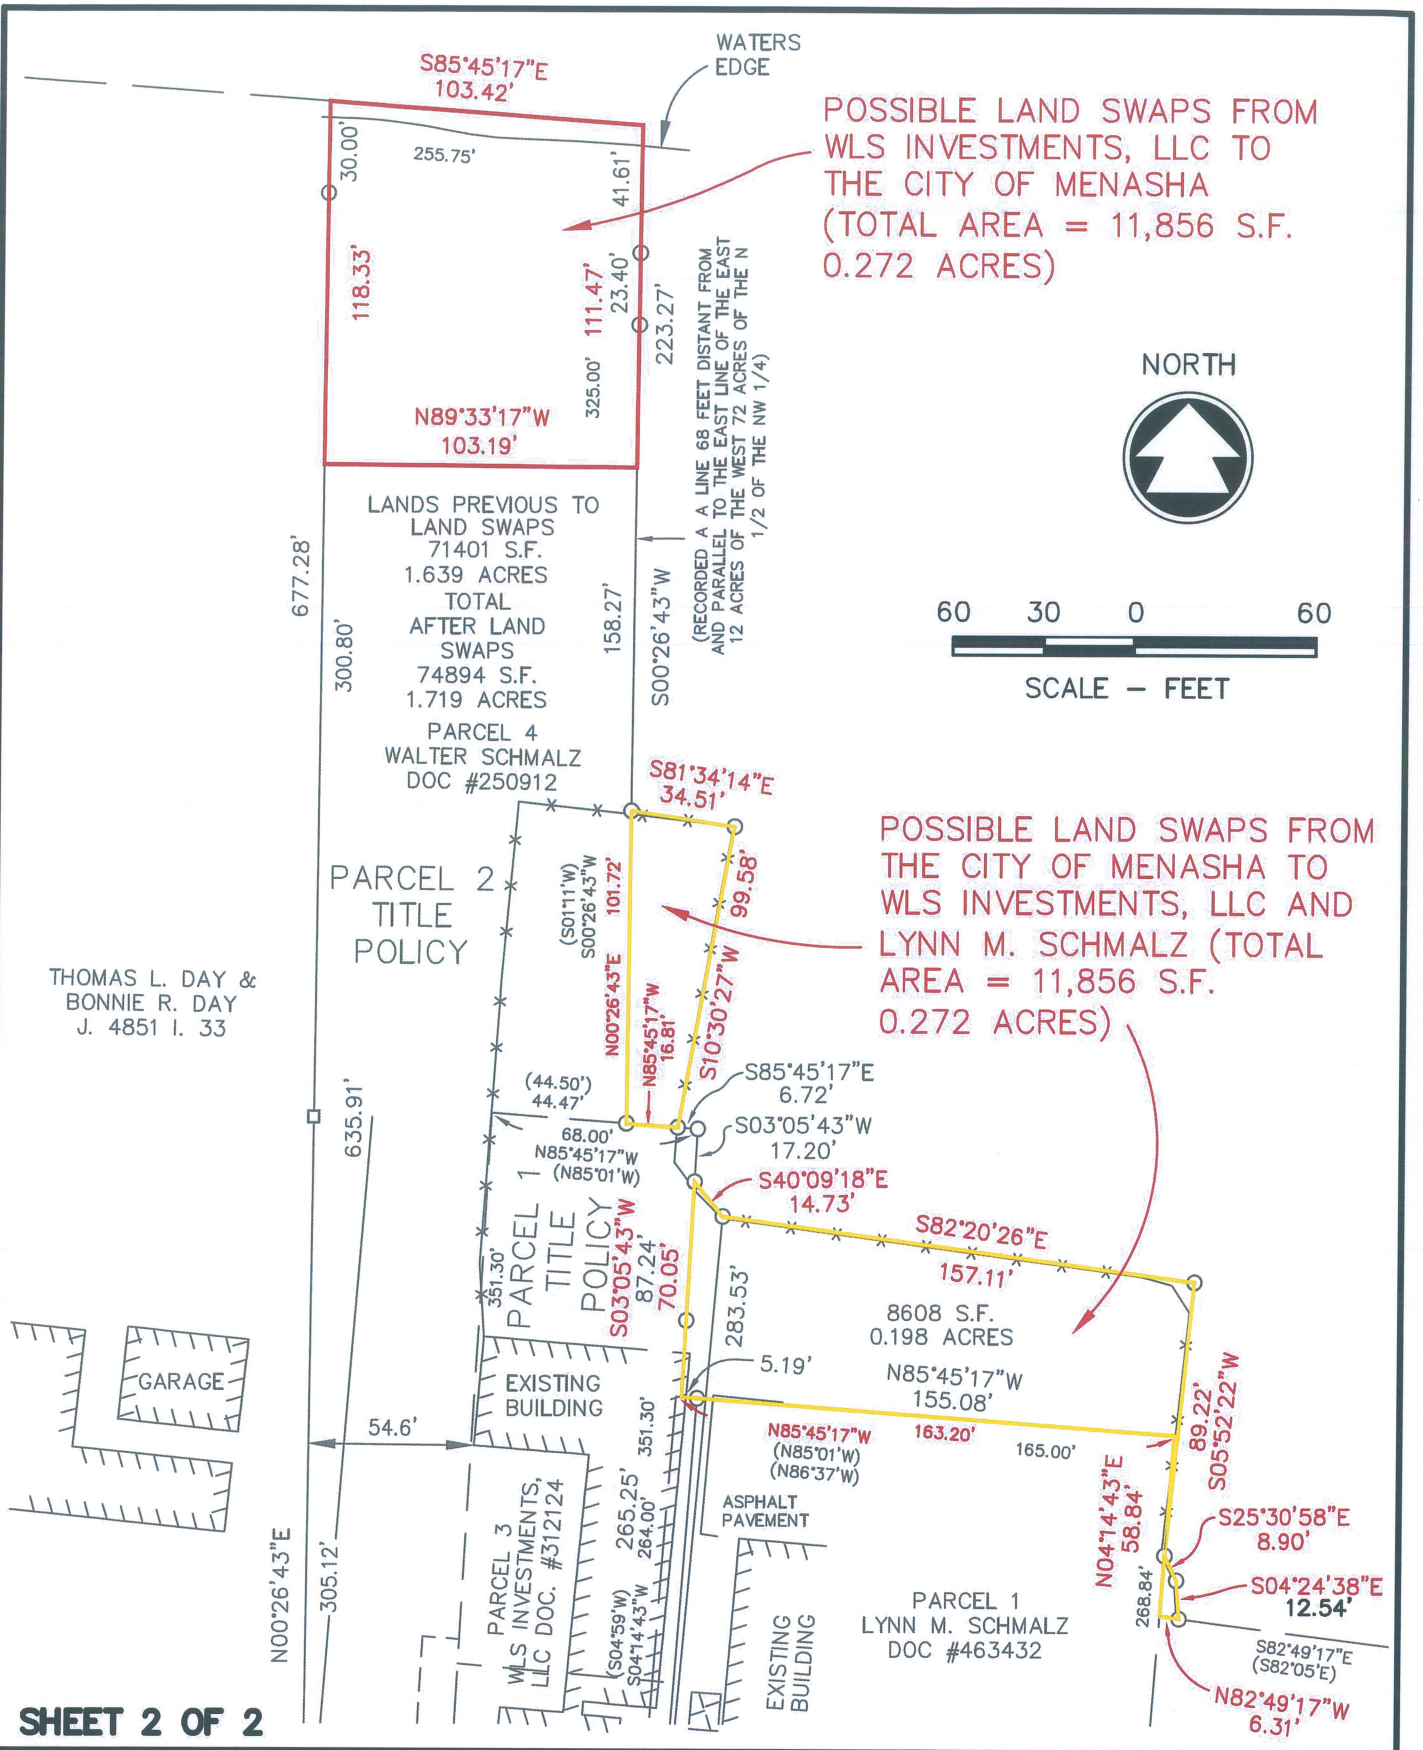

SHEET 2 OF 2

McMAHON ENGINEERS ARCHITECTS

1445 McMAHON DRIVE NEENAH, WI 54956
Mailing: P.O.BOX 1025 NEENAH, WI 54957-1025
Tel: (920) 751-4200 Fax: (920) 751-4284

Project No. S0908 930522.00 Date NOV., 2013 Scale 1"=60'

Drawn By DEW Field Book _____ Page _____

File No.

ckalkofen, W:\PROJECTS\S0908\930522\00\Acad\Land Swap Area Map.dwg, model, Plot Date: 12/20/2013 2:45 PM, xrefs: (_harrison control, har01)