OVERALL FIRST FLOOR PLAN

14-014 OPP MENASHA

chitectural Design

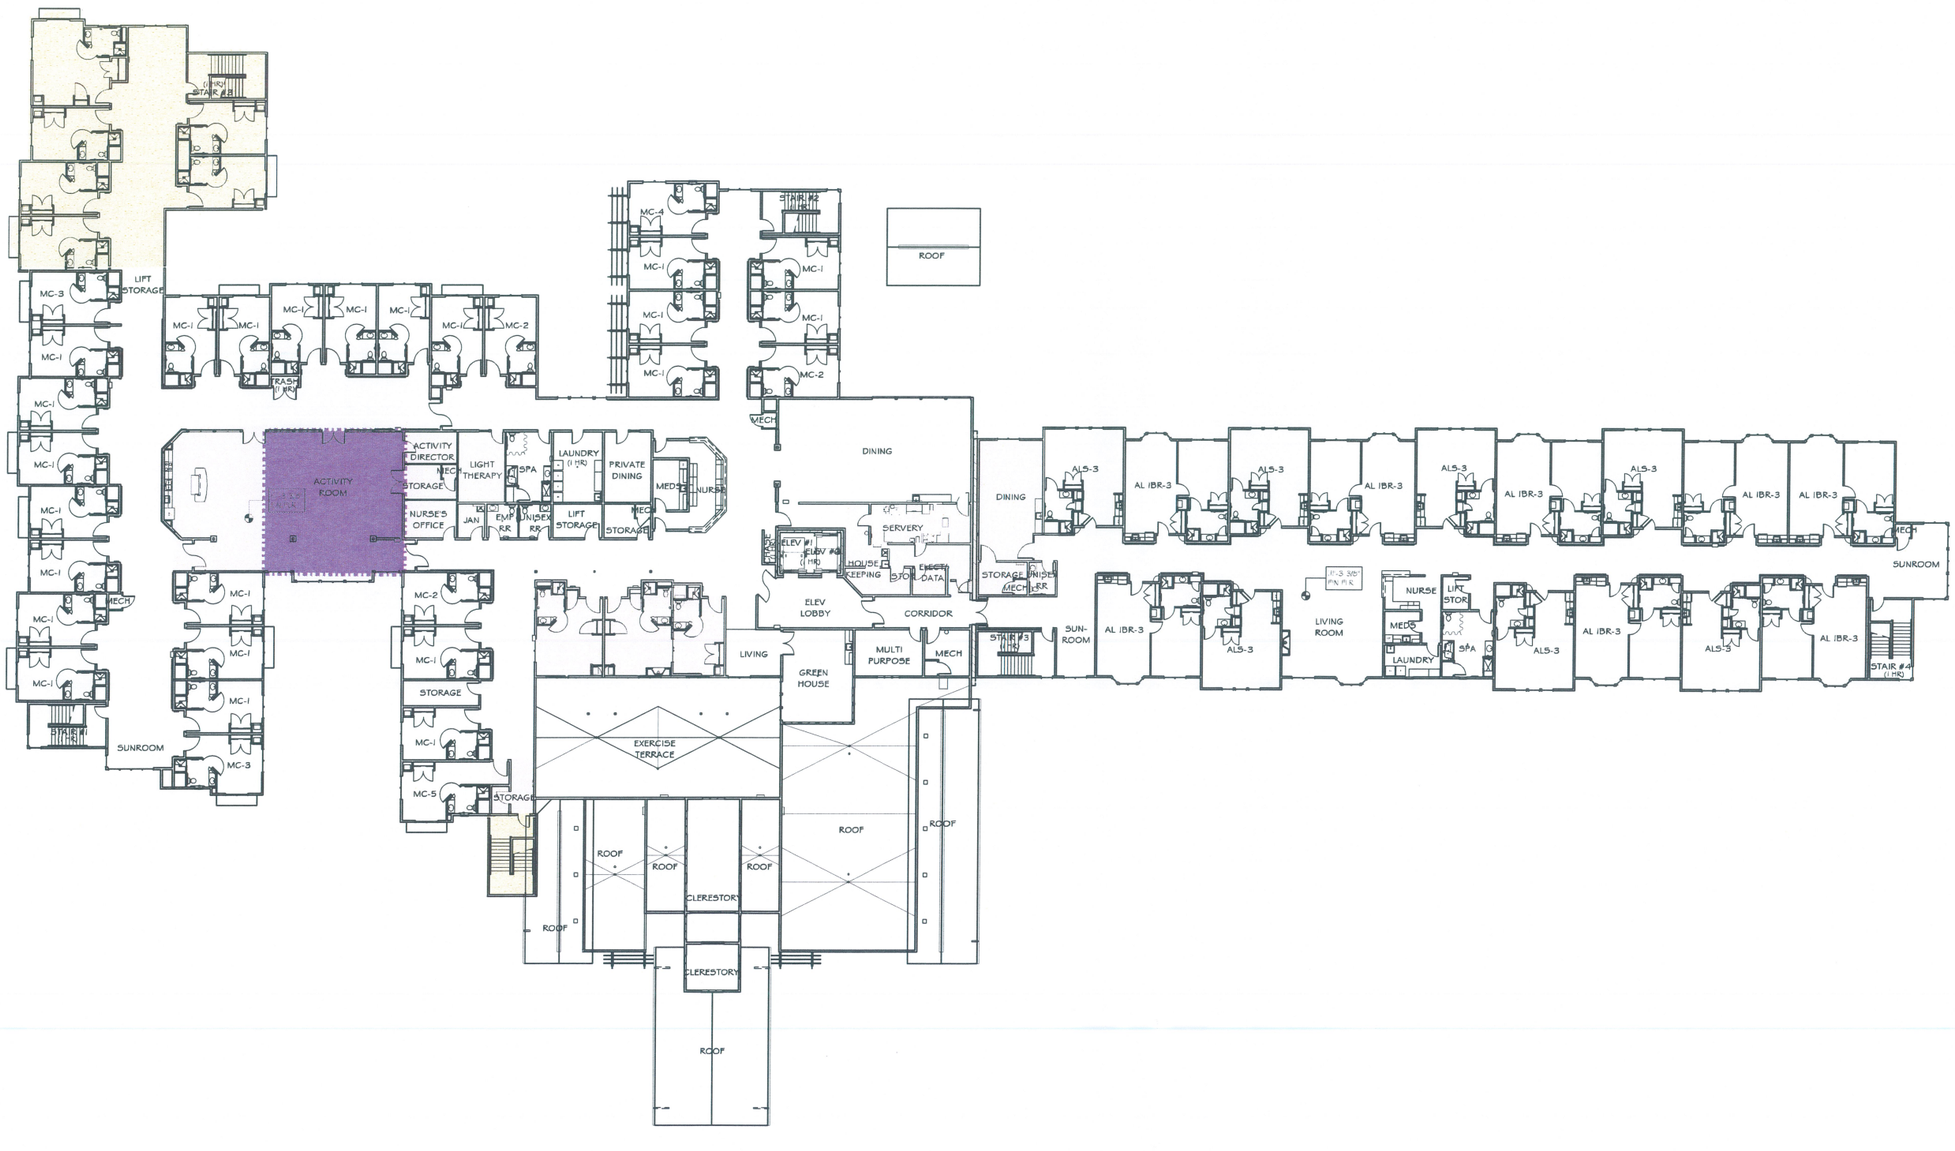

OVERALL SECOND FLOOR PLAN

14-014 OPP MENASHA

chitectural Design

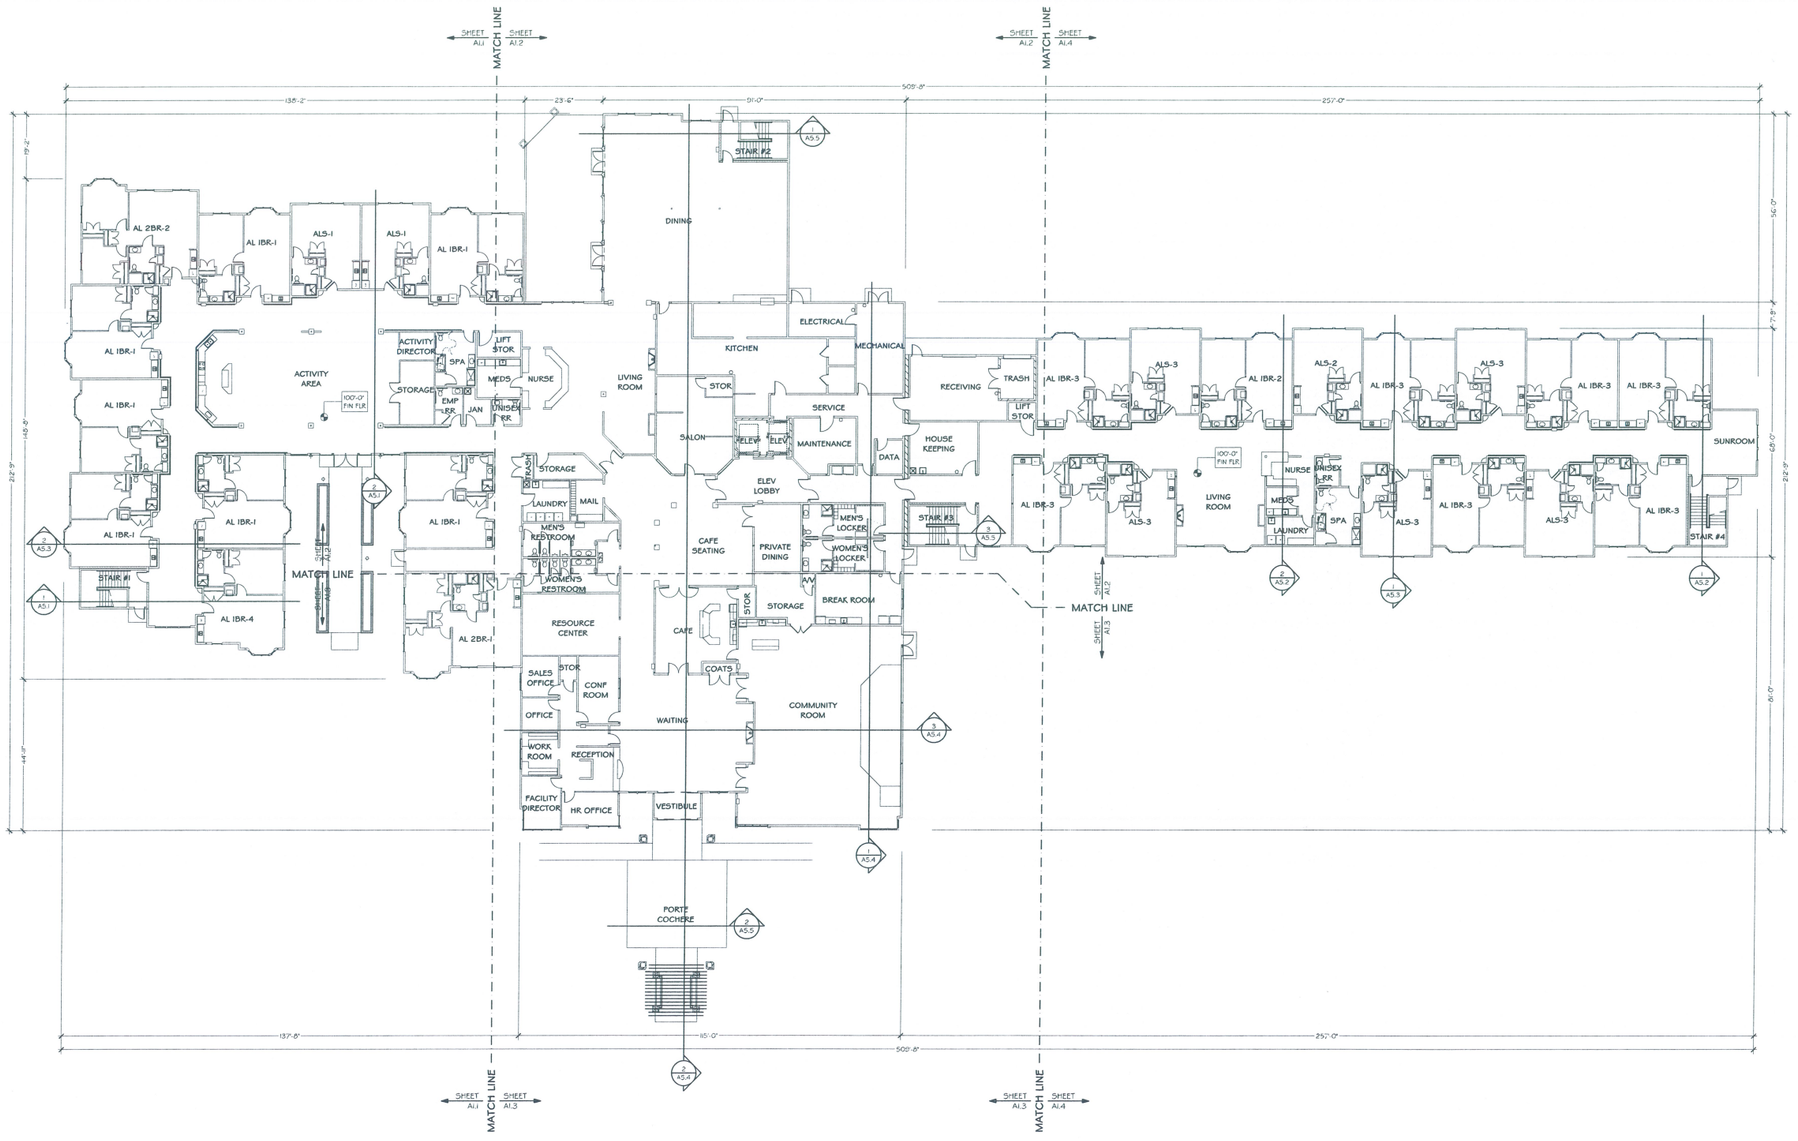

OVERALL FIRST FLOOR PLAN

SCALE: 1" = 20'

Original

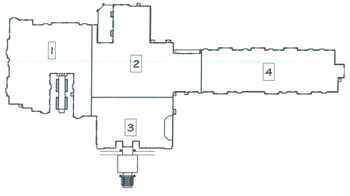

KEY PLAN

REVISION

ADCI Architectural Design Consultants, Inc.
30 Wisconsin Dells Parkway • P.O. Box 580
Lake Delton, WI 53940
Phone: (608) 254-6181 Fax: (608) 254-2139

This document contains confidential or proprietary information of Architectural Design Consultants, Inc. Neither this document nor the information herein is to be reproduced, distributed, used or disclosed either in whole or in part except as specifically authorized by Architectural Design Consultants, Inc.

OAK PARK PLACE
MENASHA WISCONSIN

OVERALL FIRST FLOOR PLAN

Drawn By:	T. FRAWLEY
Checked By:	M. KRUSER
Date:	10-02-2014
Scale:	AS NOTED
Job Number:	14-014

SHEET NUMBER

A1.0

Wednesday, September 17, 2014 9:16 AM teamwork:JLDTEAM01/14-014 Plans 7-21-14

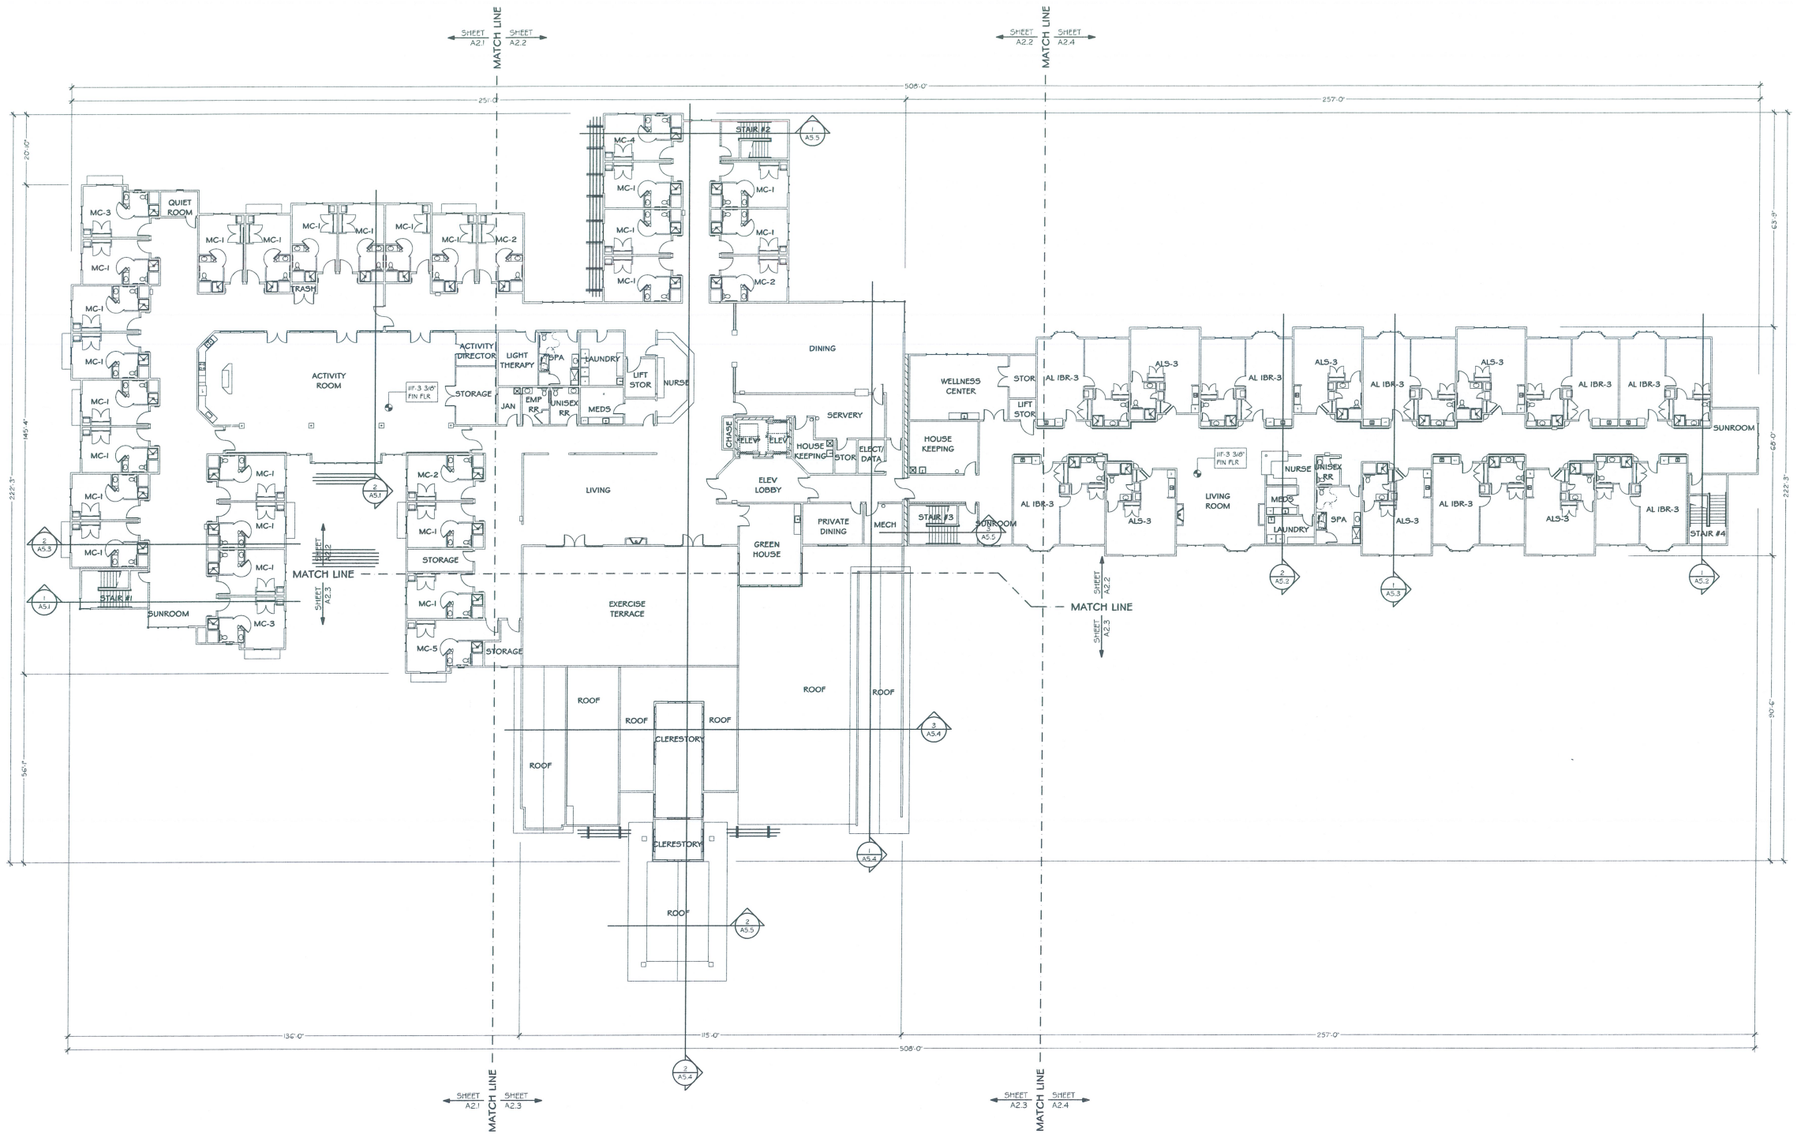

OVERALL SECOND FLOOR PLAN

SCALE: 1" = 20'

Original

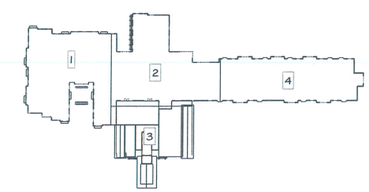

KEY PLAN

REVISION
△
△
△
△
△
△
△
△
△
△
△
△
△
△

ADCI Architectural Design Consultants, Inc.
30 Wisconsin Dells Parkway • P.O. Box 580
Lake Delton, WI 53940
Phone: (608) 254-6181 Fax: (608) 254-2139

This document contains confidential or proprietary information of Architectural Design Consultants, Inc. Neither this document nor the information herein is to be reproduced, distributed, used or disclosed either in whole or in part except as specifically authorized by Architectural Design Consultants, Inc.

OAK PARK PLACE
MENASHA WISCONSIN

OVERALL SECOND FLOOR PLAN

Drawn By:	T. FRAWLEY
Checked By:	M. KRUSER
Date:	10-02-2014
Scale:	AS NOTED
Job Number:	14-014

SHEET NUMBER
A2.0

Wednesday, September 17, 2014 9:30 AM teamwork:/ILDTEAM01/14-014 Plans 7-21-14