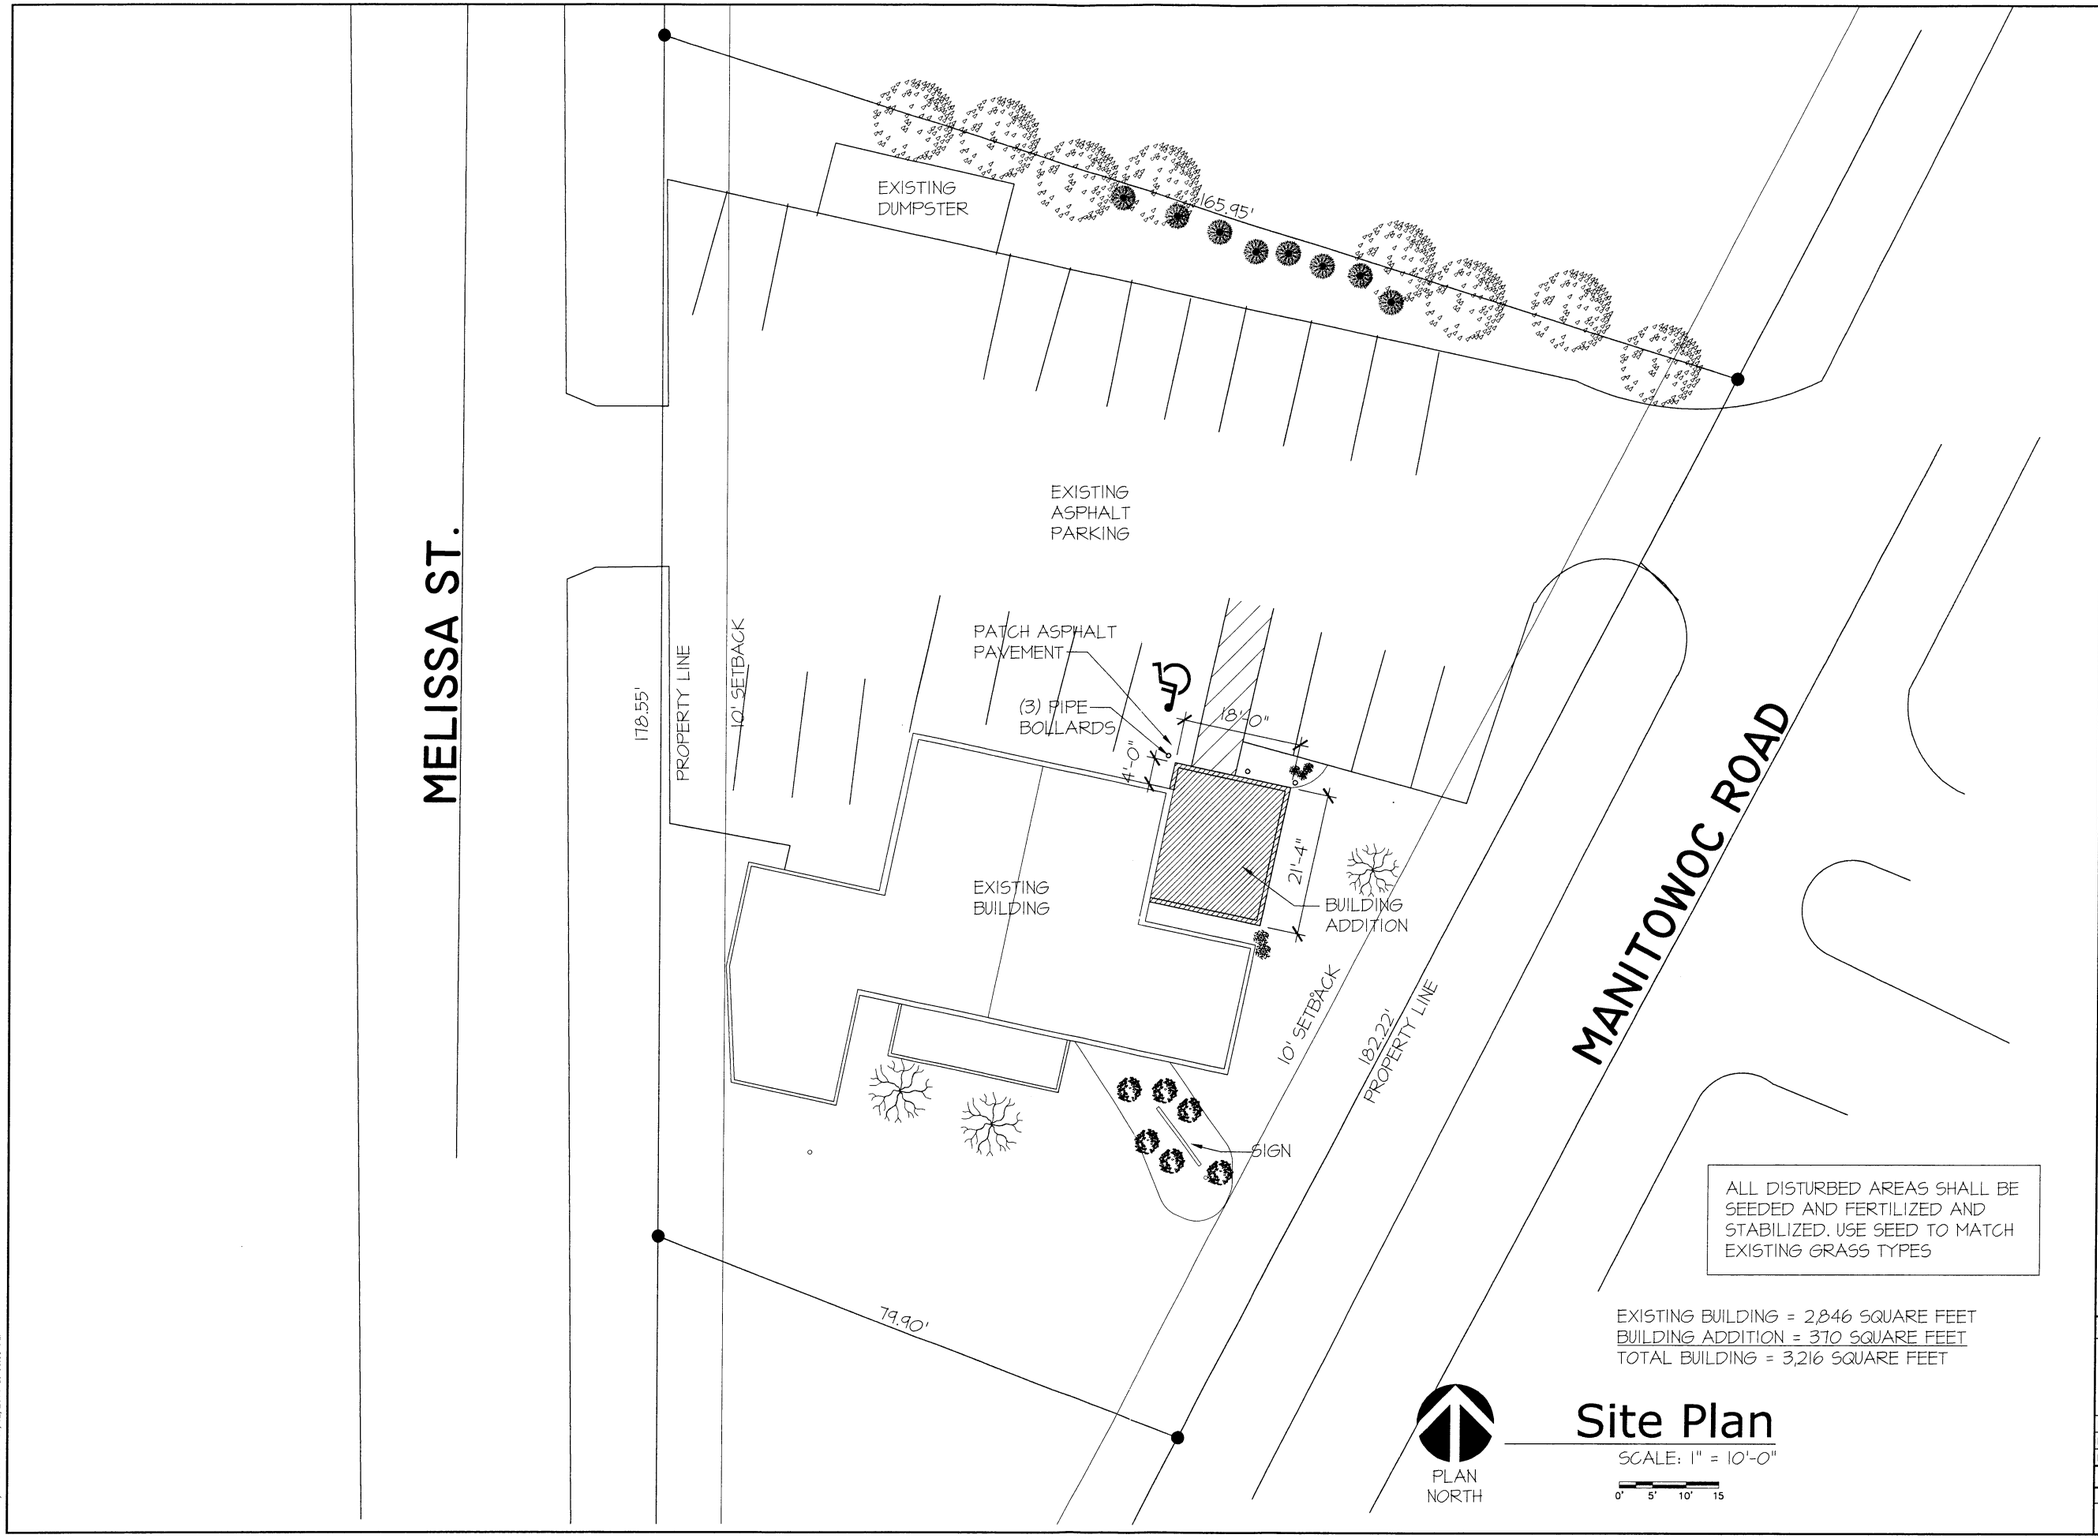

REV.	DATE	DESCRIPTION
△		
△		
△		
△		
△		
△		
△		

OMNI ASSOCIATES
ONE SYSTEMS DRIVE
APPLETON, WI 54914
PHONE (920) 735-6900
FAX (920) 830-6100

WI

Building Entrance Addition

Tonic

1010 Manitowoc Road

Menasha,

SHEET DESCRIPTION

Site Plan

PROJECT MANAGER:

PROJ NO: A1508A14

DATE: 05-15-14

CONSTRUCTION SET

DRAWING NO.

A100

© 2013 OMNI Associates, Inc. – This design, drawing and detail is the copyrighted property of OMNI Associates, Inc. No part shall be copied, duplicated, distributed or reproduced in any manner without written consent of OMNI Associates, Inc.

File Name: F:\ARCH\JOBS\A1508A14-Tonic Entrance Addition\CAD\Arch\A100 Site Plan 1=10.dwg
Plotted By: KIESAUA on 06/02/2014 at 05:09 PM