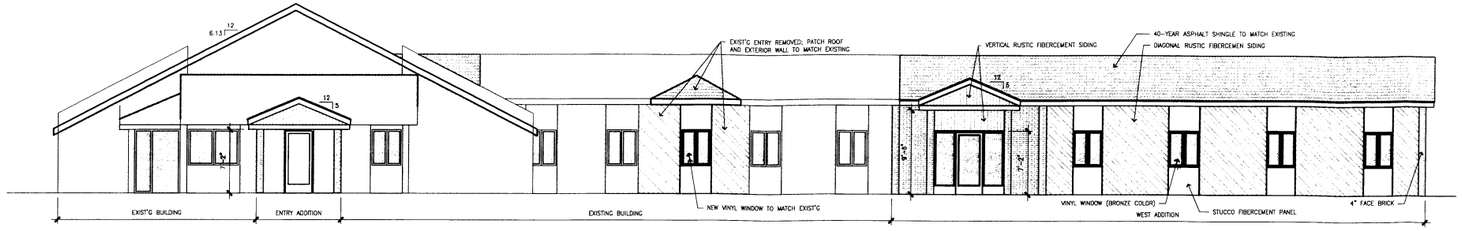

1 A-3 NORTH ELEVATION
1/8" = 1'-0"

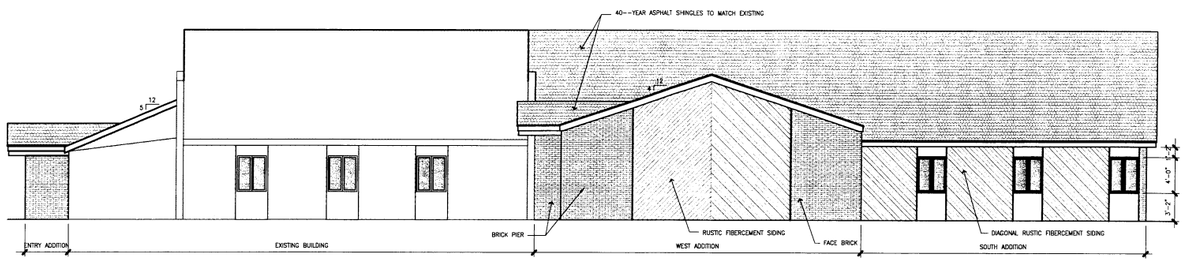

2 A-3 WEST ELEVATION
1/8" = 1'-0"

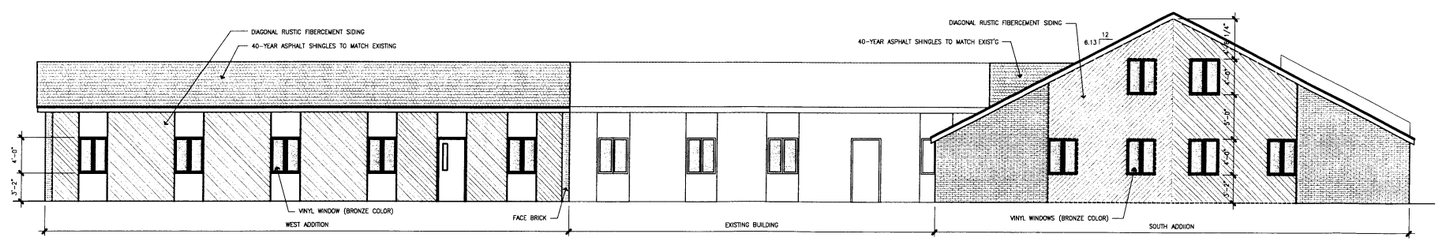

3 A-3 SOUTH ELEVATION
1/8" = 1'-0"

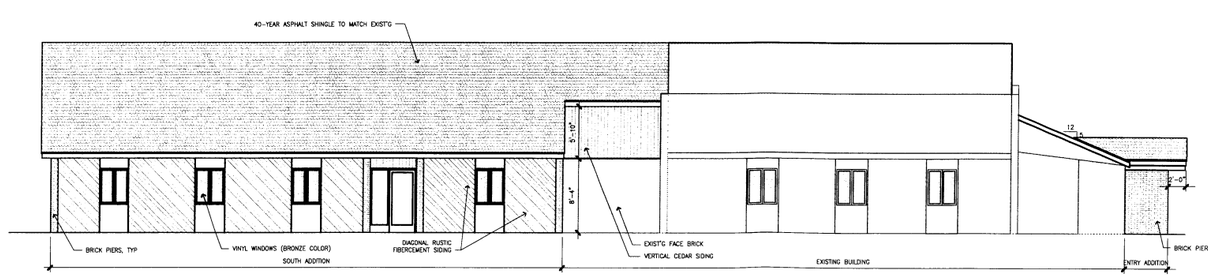

4 A-3 EAST ELEVATION
1/8" = 1'-0"

PRELIMINARY
NOT FOR CONSTRUCTION

Martenson & Eisele, Inc.
1377 Midway Road
Menasha, WI 54952
www.martenson-eisele.com
info@martenson-eisele.com
920.731.0381 1.800.236.0381
Planning
Environmental
Surveying
Engineering
Architecture

DRAWN BY	CHECKED	APPROVED
TGC		

NO.	DATE	REVISION
1	9-2-15	Revise Brick and Siding

ADDITION AND ALTERATION
HABITAT FOR HUMANITY
-
921 MIDWAY ROAD - MENASHA, WISCONSIN

SCALE	DATE
1/8" = 1'-0"	08 AUG 2015

PROJECT NUMBER
1-0046-031

PLAN PHASE

EXTERIOR ELEVATIONS

DRAWING NO.
A-3