BANEBURY

TOTAL AREA = 922 SF (CONDITIONED)

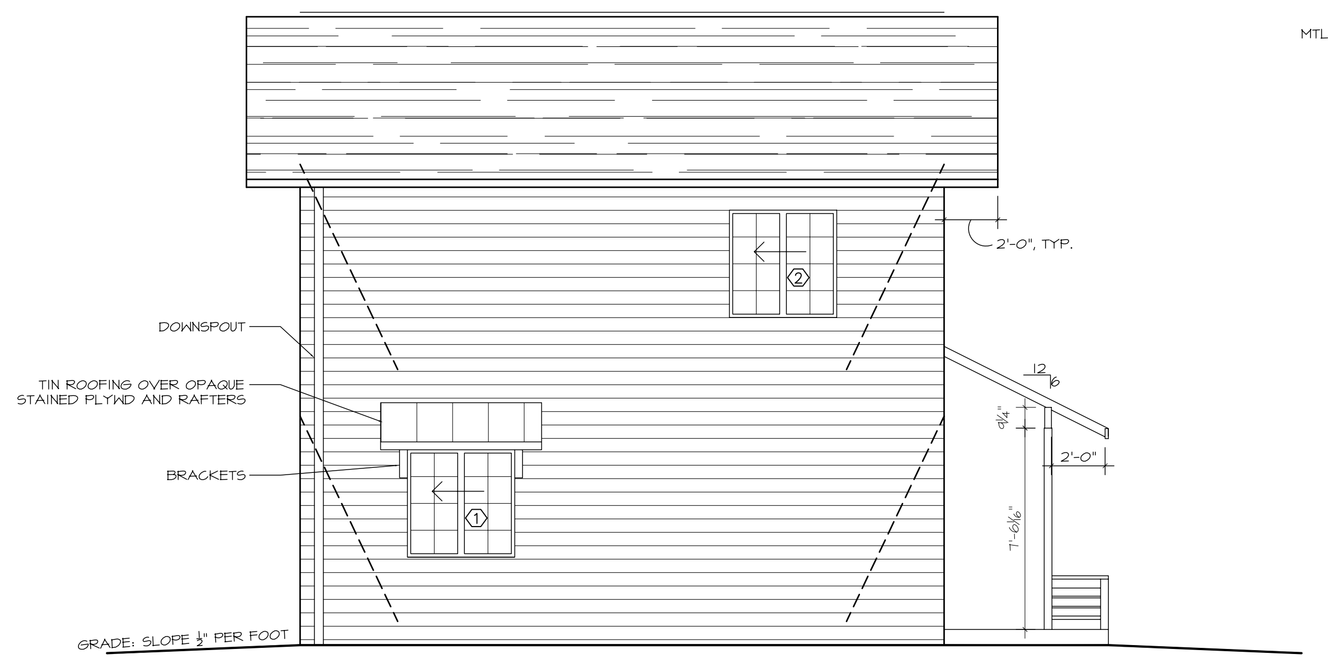

SOUTH ELEVATION

SCALE: 1/4"=1'-0"

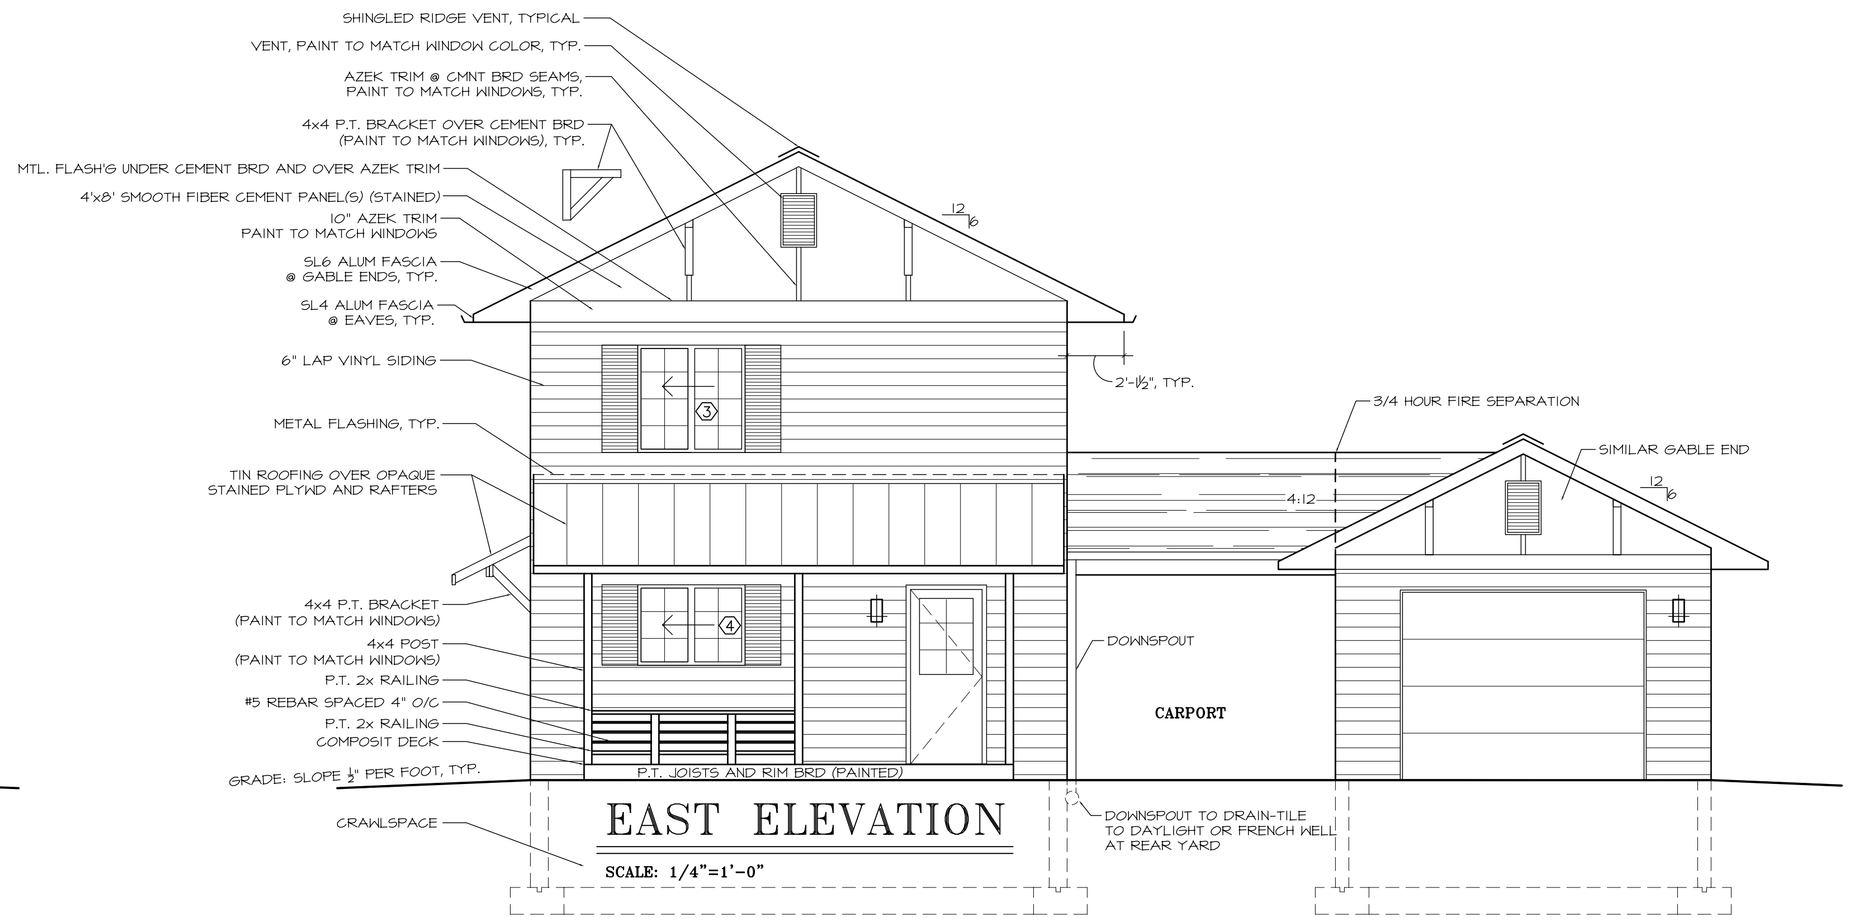

EAST ELEVATION

SCALE: 1/4"=1'-0"

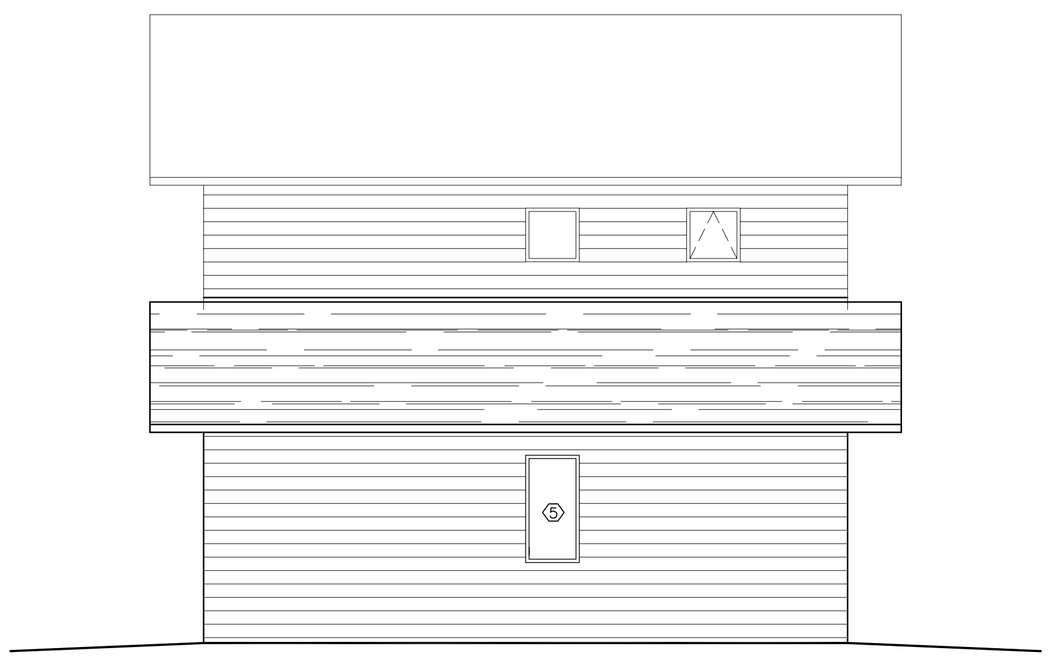

NORTH ELEVATION (GARAGE)

SCALE: 1/4"=1'-0"

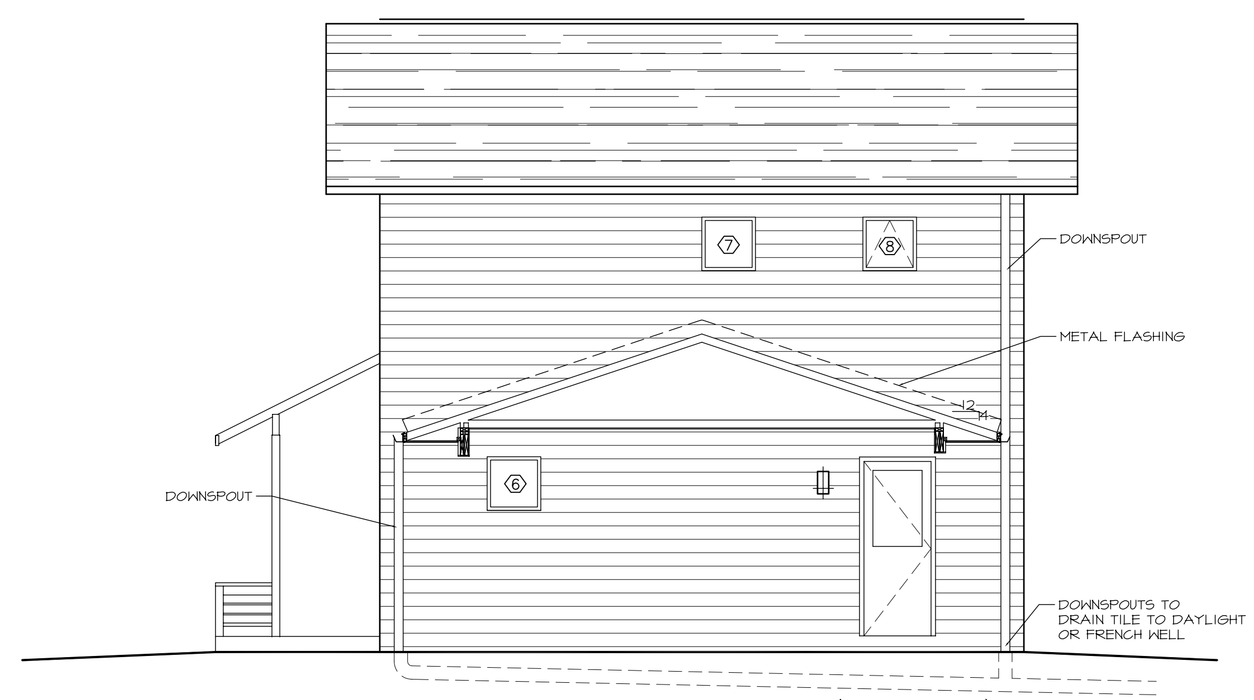

NORTH ELEVATION (HOME)

SCALE: 1/4"=1'-0"

WINDOW SCHEDULE
WINDGATE ALLIANCE WINDOWS

SYMBOL	MOD.#	ROUGH OPENING	REMARKS
1	G4848	48"x48"	X
2	G4848	48"x48"	X
3	G4848	48"x48"	LOW-E
4	G4836	48"x36"	X
5	PW2448	48"x60"	X
6	PW2424	24"x24"	X
7	PW2424	24"x24"	X
8	A2424	24"x24"	X
9	PW2448	24"x48"	X
10	A2424	24"x24"	LOW E
11	G4848	48"x48"	LOW-E
12	C2448	24"x48"	LOW E
13	G4848	48"x48"	LOW-E
14	PW4848	48"x48"	LOW E

*NOTE: PROVIDE ADD ON "J" CHANNELS WITH ALL WINDOWS

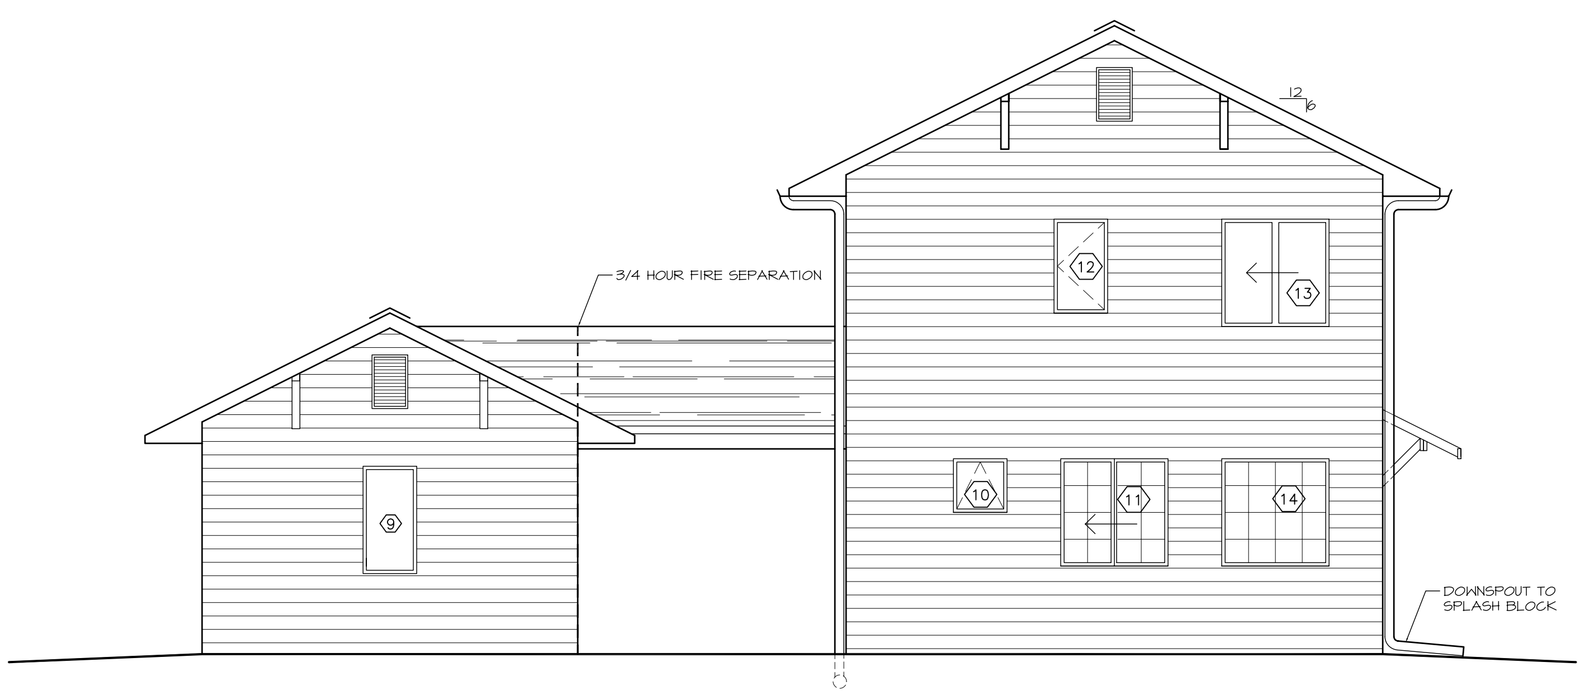

WEST ELEVATION

SCALE: 1/4"=1'-0"

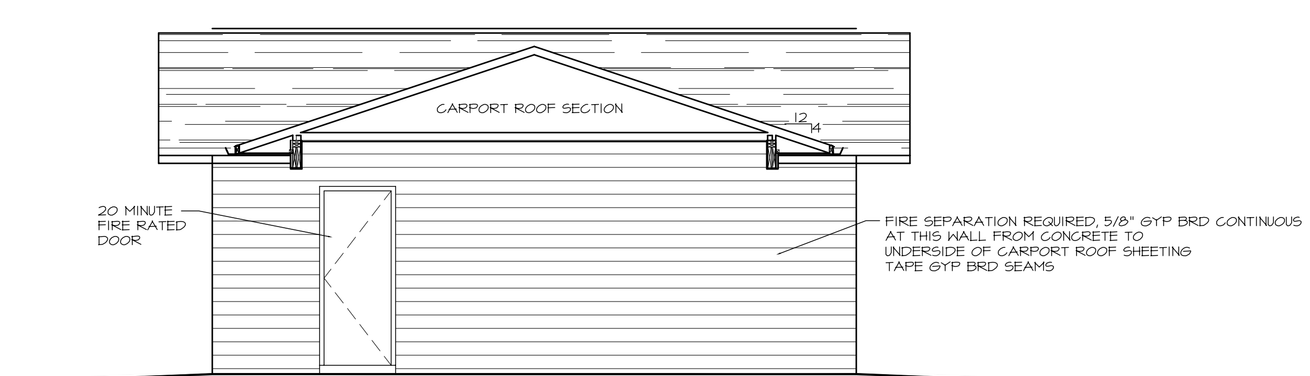

SOUTH ELEVATION (GARAGE)

SCALE: 1/4"=1'-0"

BUILD TO ENERGY STAR SPECIFICATIONS

Copyright ©Chad Michael Cornette

TDI DEVELOPMENT
JAMES F. OLSEN
130 MAIN STREET
SUITE 204
MENASHA, WI 54952
TEL: 920-722-9292

CANTILEVER
CHAD CORNETTE
215 PLEASANT PLACE
DEPERE, WI 54115
TEL: 920-339-9061
EM: CANTILEVER@USA.COM

NATURE'S WAY

PROTOTYPE RESIDENCES FOR
NATURES WAY
CITY OF MENASHA

PROJECT NO.
R-NAT-06
DATE:
24 OCT 2006

SHEET
A1