N9047 - N9049 Spring Valley Road Condominium

Lot 80, Woodland Trails II, Town of Harrison, Calumet County, Wisconsin

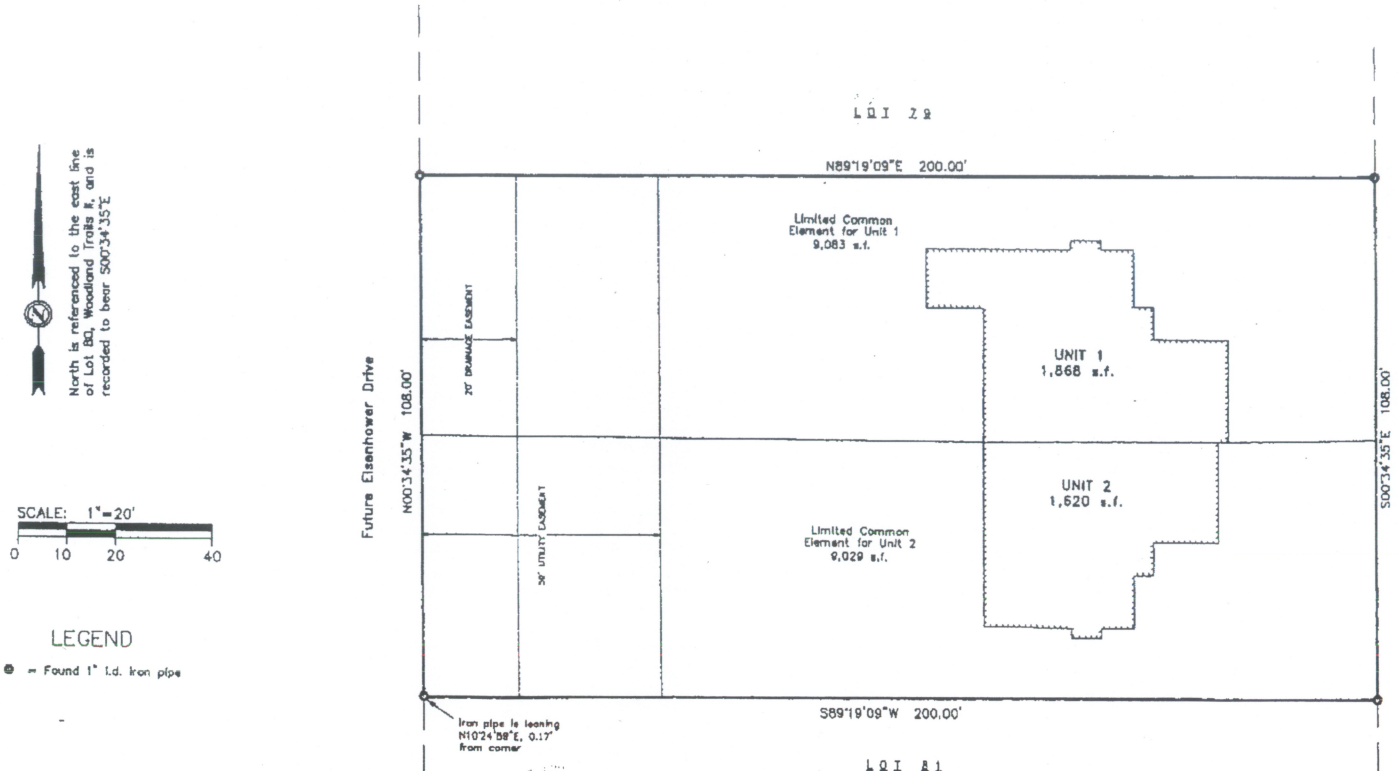

I, David Hebert, Registered Wisconsin Land Surveyor, do hereby certify that this plat is a correct representation of the condominium described and the identification and location of each unit and the common elements can be determined from the plat.

David Hebert 5-20-09

David Hebert RLS date

WISCONSIN DAVID HEBERT S-2312 APPLETON WI SURVEYOR

Hebert Associates, Inc.
Land Surveying • Soil Testing
1110 W. Wisconsin Ave.
Appleton, WI 54914
920-734-8373
Fax: 920-734-3968

SHEET 1 of 1 FILE # 09035N01

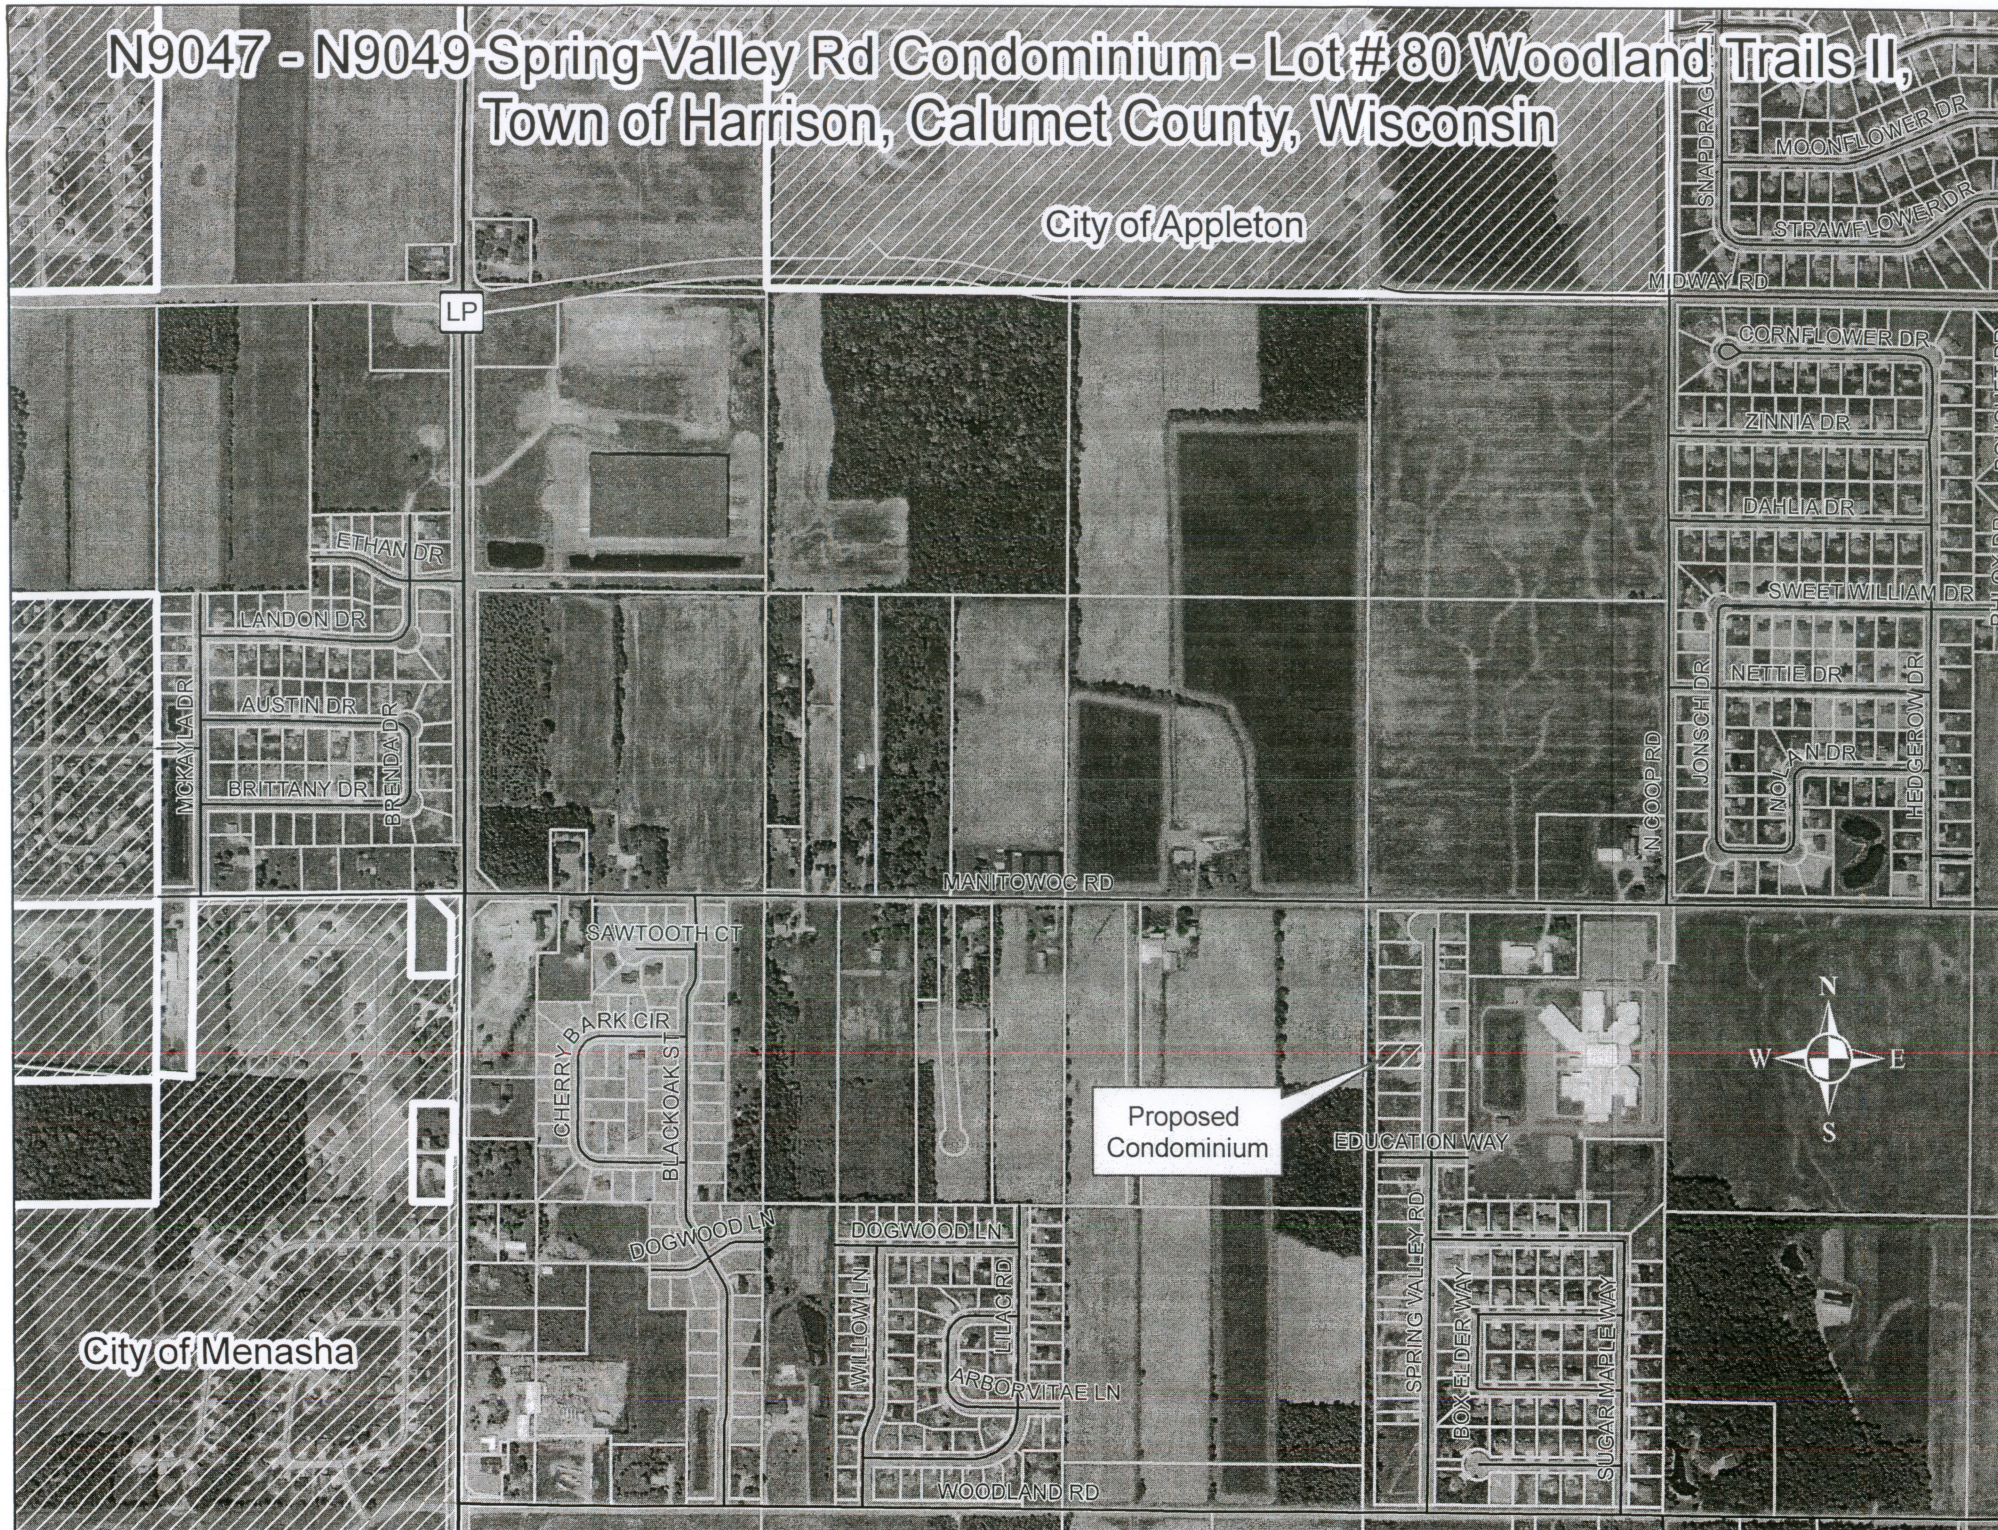
N9047 - N9049 Spring Valley Rd Condominium - Lot # 80 Woodland Trails II,
Town of Harrison, Calumet County, Wisconsin
City of Appleton
LP
MIDWAY RD
SNAPDRAGON
MOONFLOWER DR
STRAWFLOWER DR
CORNFLOWER DR
ZINNIA DR
DAHLIA DR
SWEET WILLIAM DR
NETTIE DR
JONSCH DR
HEDGEROW DR
N COOP RD
ETHAN DR
LANDON DR
AUSTIN DR
BRENDA DR
MCKAYLA DR
BRITTANY DR
MANITOWOC RD
SAWTOOTH CT
CHERRY BARK CIR
BLACKOAK ST
DOGWOOD LN
DOGWOOD LN
WILLOW LN
LILAC RD
ARBORVITAE LN
WOODLAND RD
Proposed Condominium
EDUCATION WAY
SPRING VALLEY RD
BOX ELDER WAY
SUGAR MAPLE WAY
N
W
E
S
City of Menasha