APPROX. 200 ELEVATION SHOTS

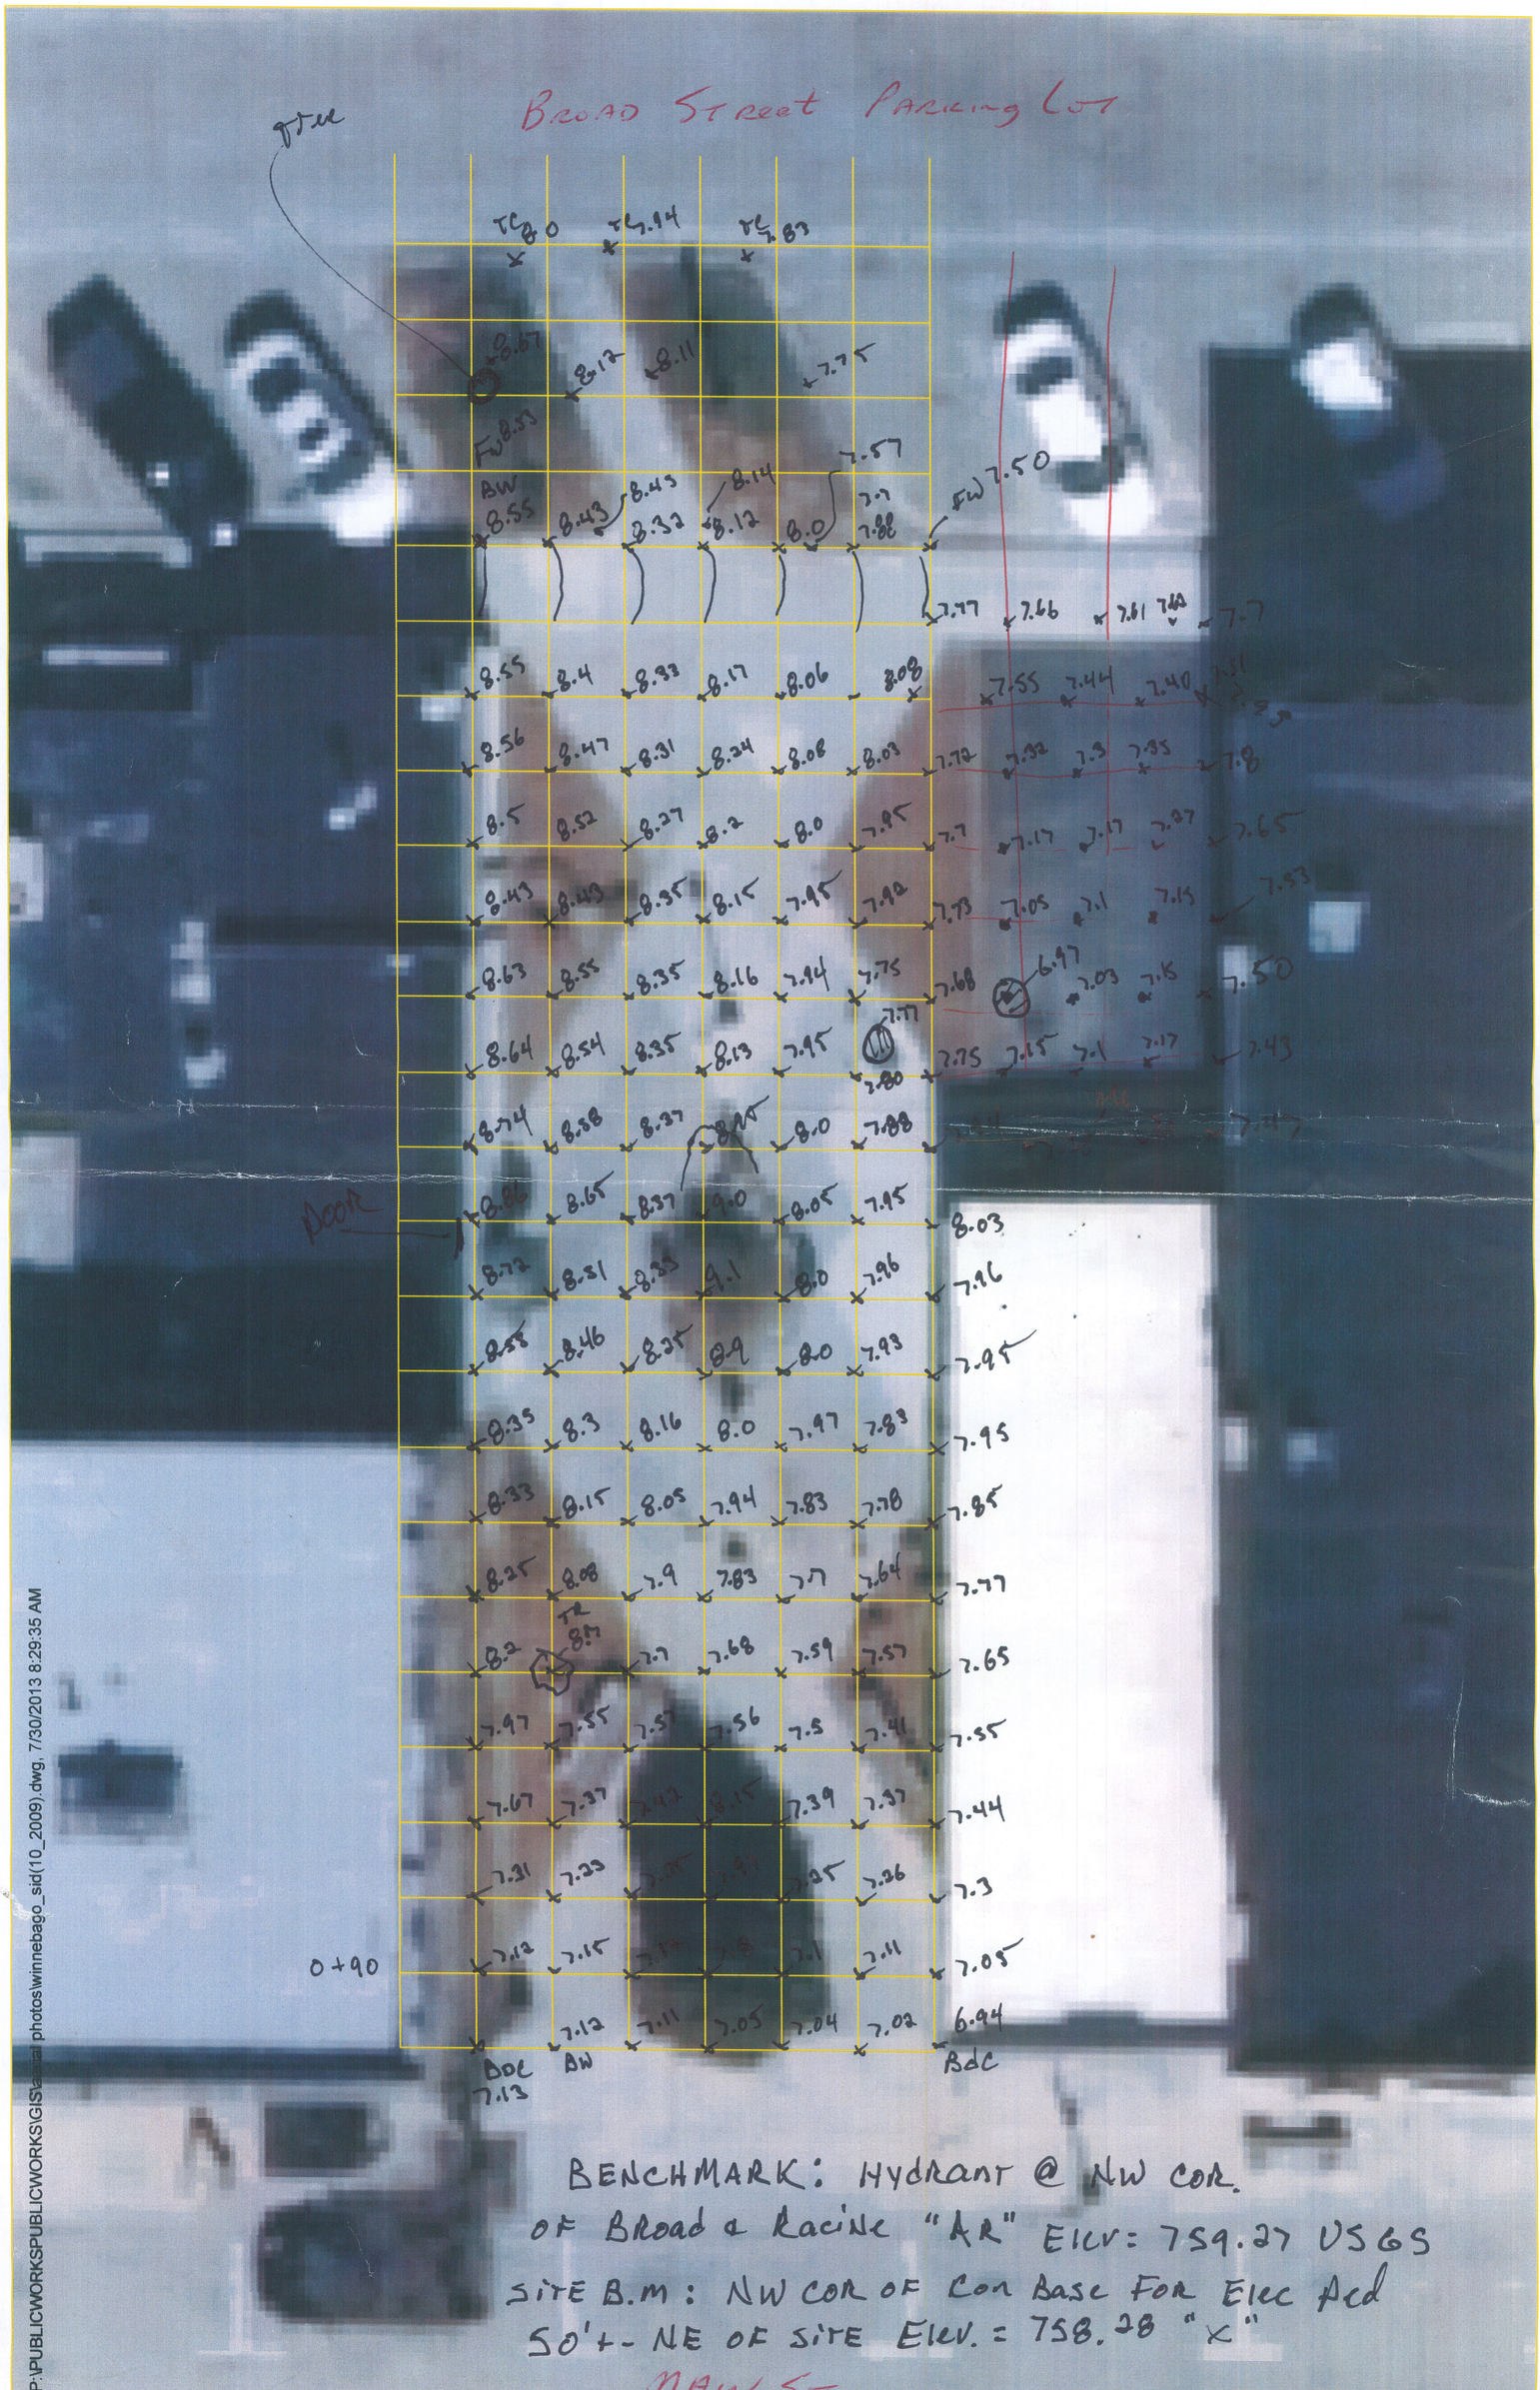

A
1"=10'±

BENCHMARK: HYDRANT @ NW COR. OF BROAD & RACINE "AR" ELEV: 759.27 USGS

SITE B.M: NW COR OF CON BASE FOR ELEC PED 50'± NE OF SITE ELEV. = 758.28 "X"

MAIN ST.

P:\PUBLICWORKS\PUBLICWORKS\GIS\Maps\photos\winnebago_sid(10_2009).dwg, 7/30/2013 8:29:35 AM