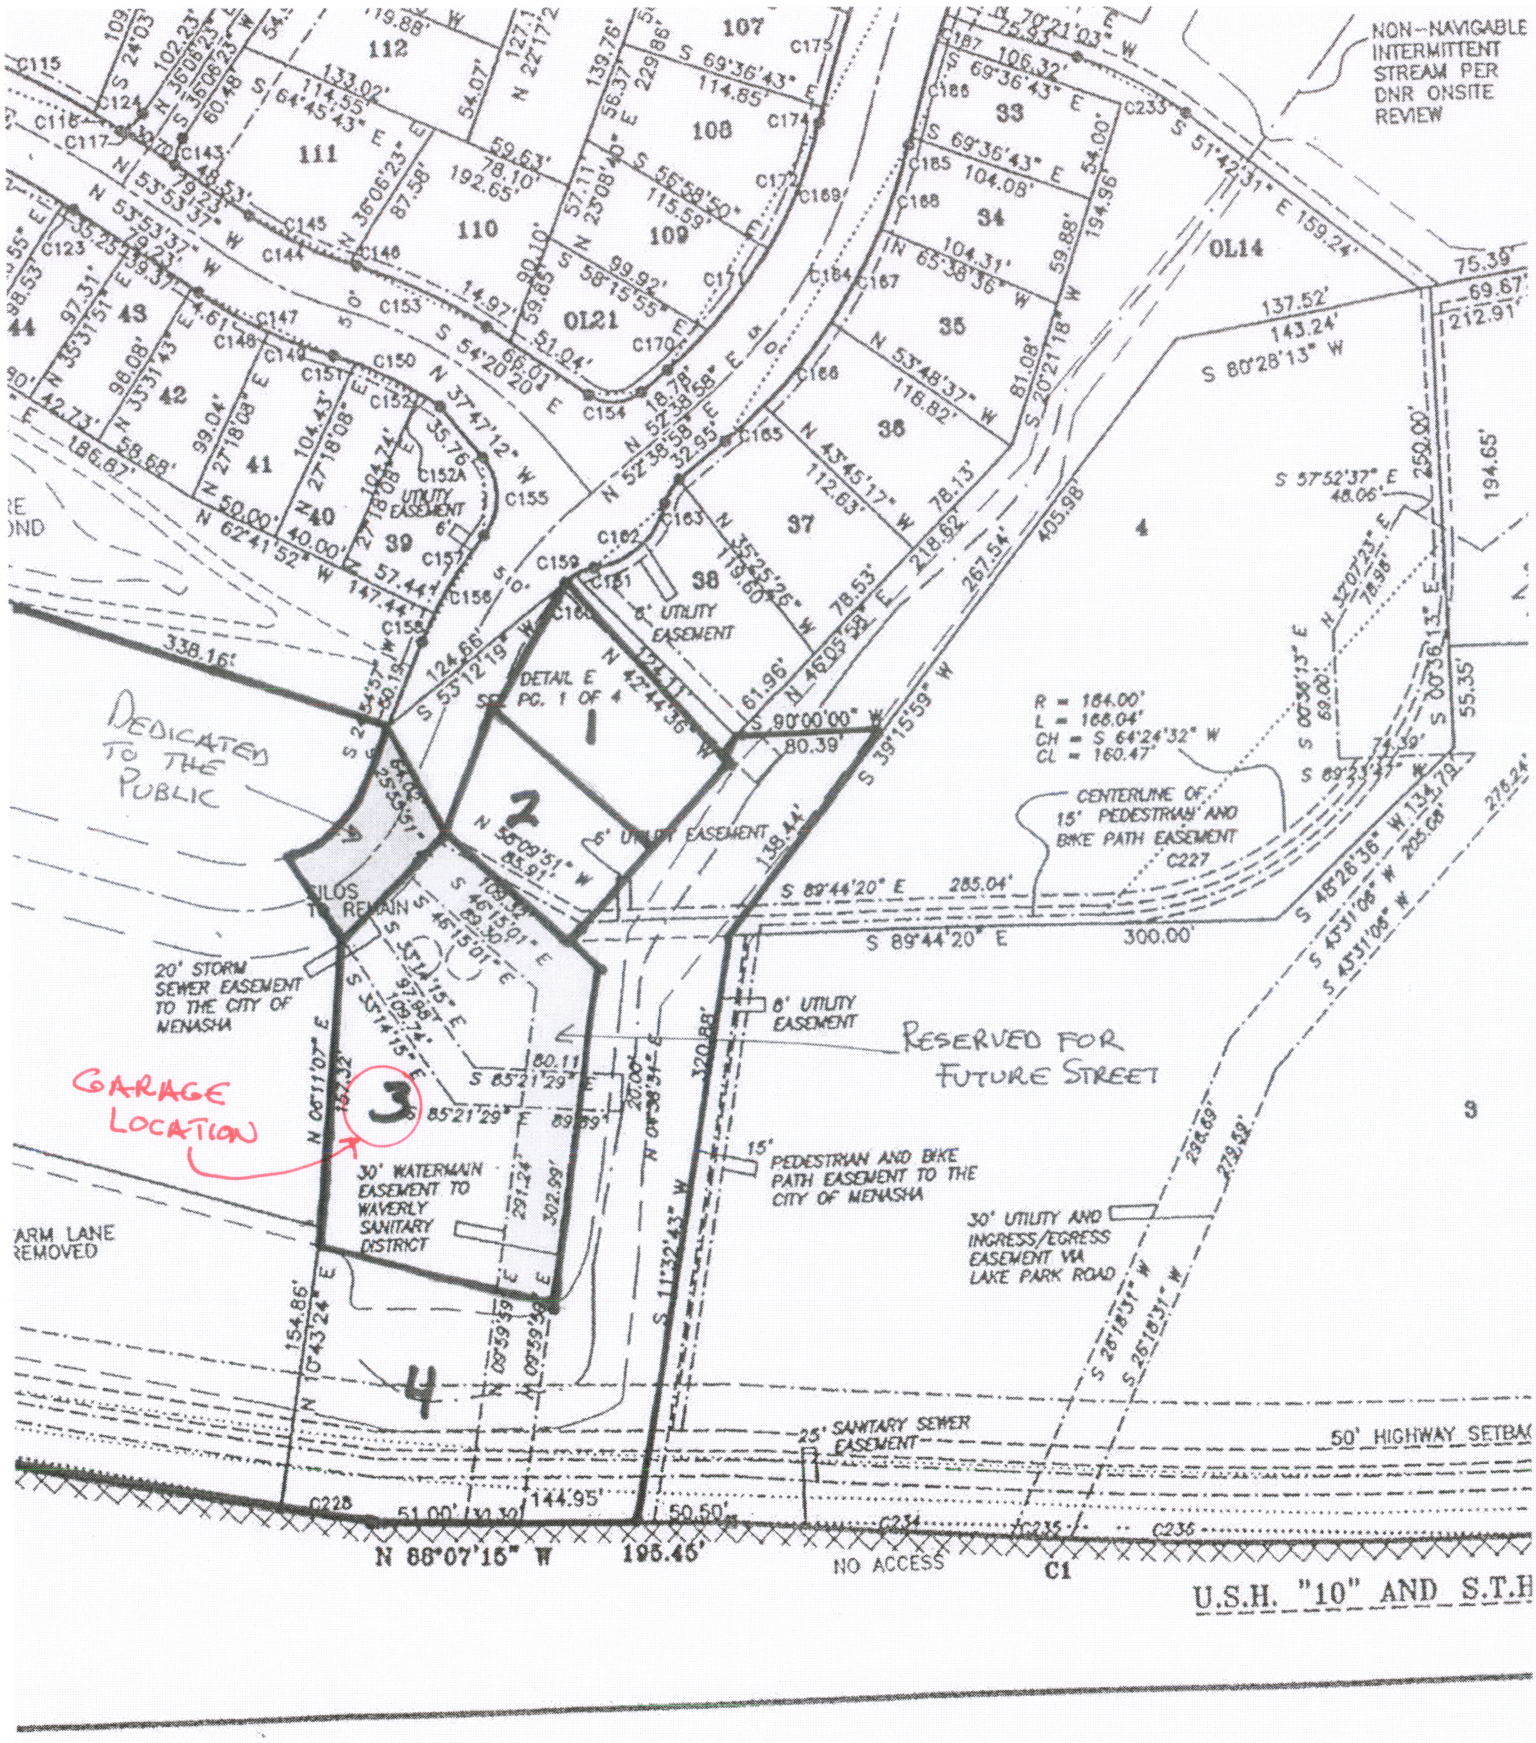

- street reservation
- maintenance of all structures (including silos)
- " " parking / landscaping
-

UBLICWORKS PUBLICWORKS\land_proj\contracts\2000 contracts\s 722(whisper_falls_lane_at_silos)7_30_2000.dwg, 7/31/2000 9:14:48 AM