Calumet County Drainage Easements

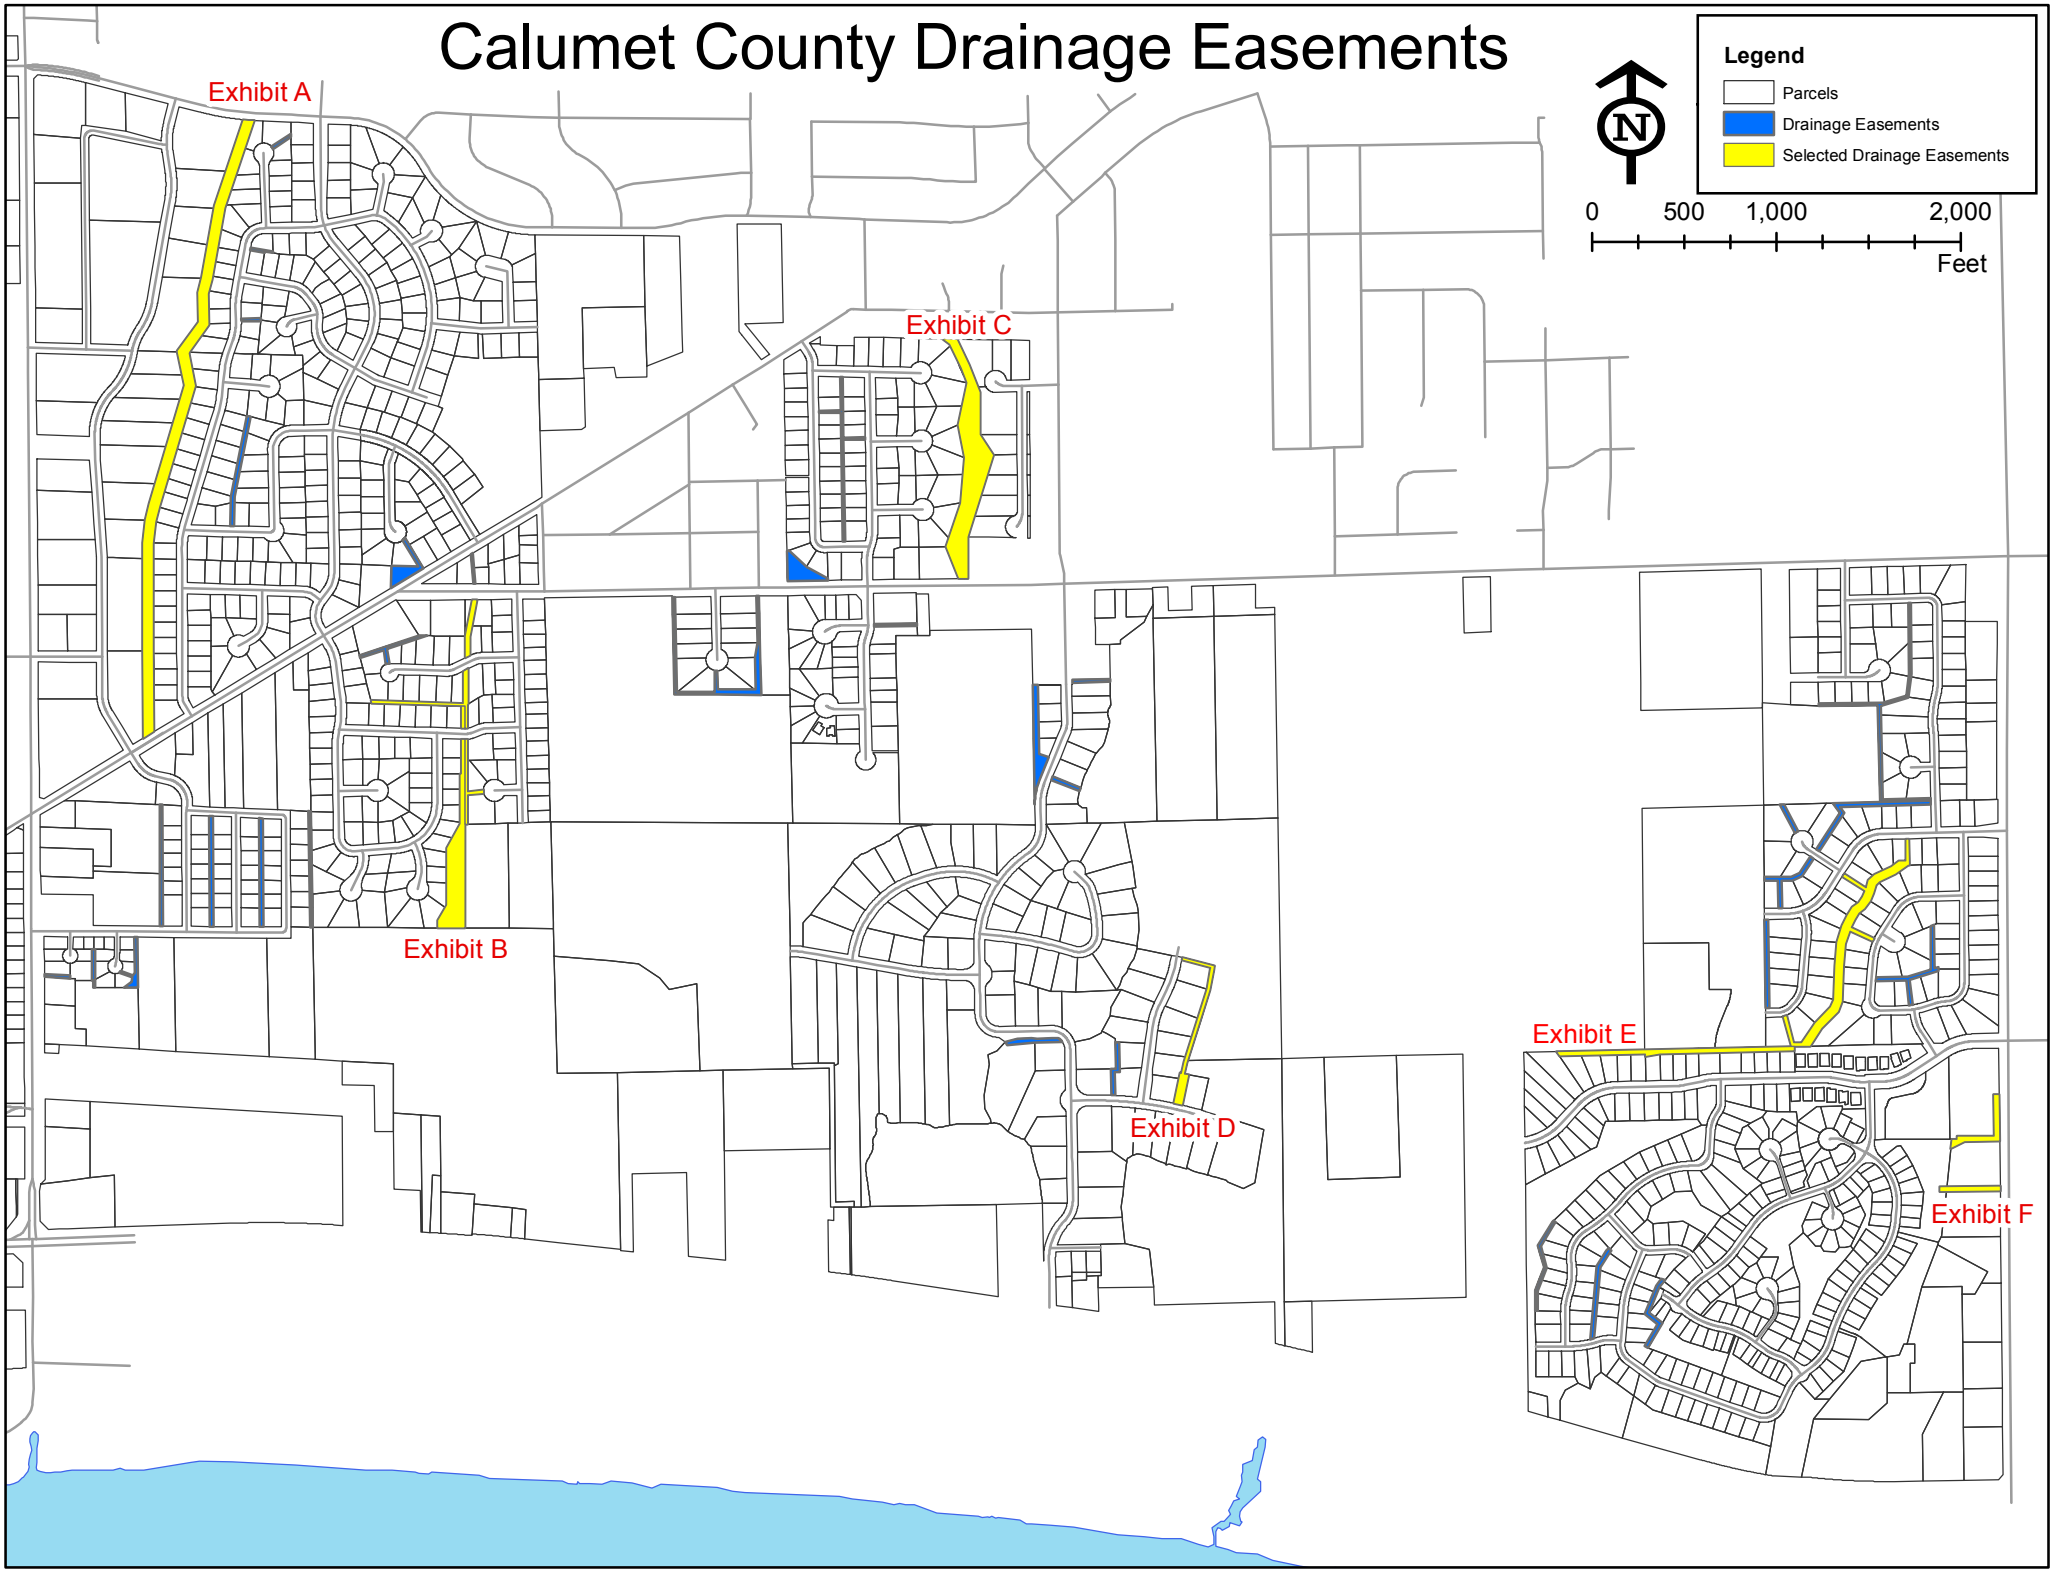

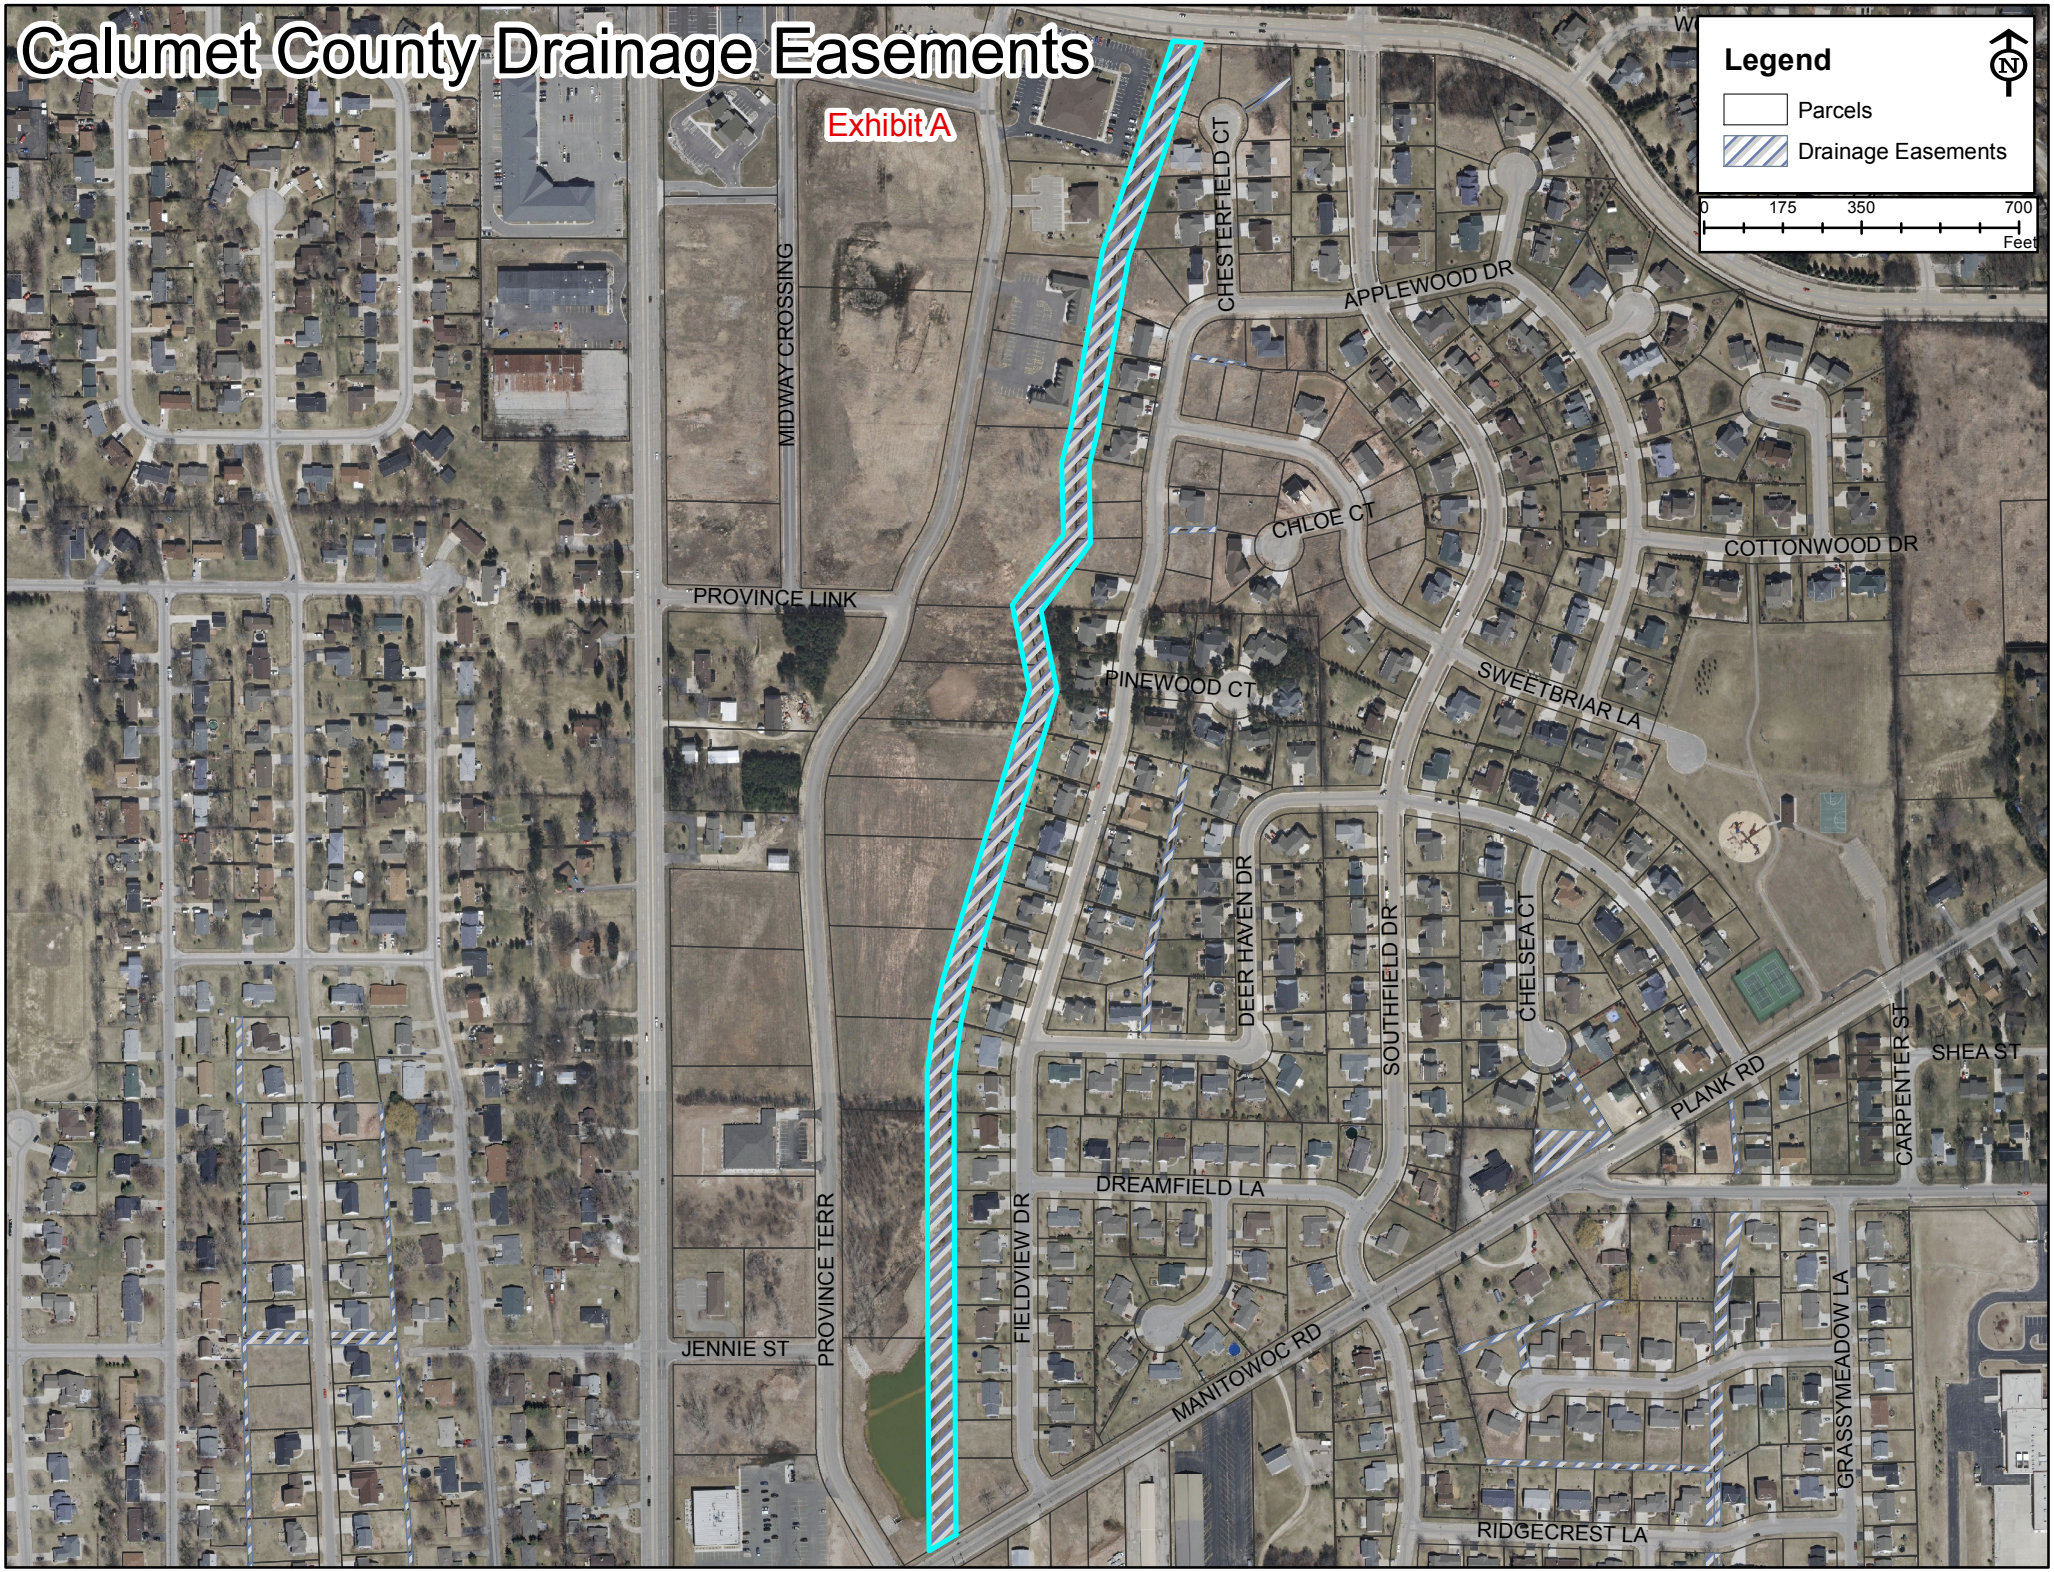
Calumet County Drainage Easements
Exhibit A
Legend
Parcels
Drainage Easements
0
175
350
700
Feet
MIDWAY CROSSING
CHESTERFIELD CT
APPLEWOOD DR
CHLOE CT
COTTONWOOD DR
PROVINCE LINK
PINEWOOD CT
SWEETBRIAR LA
DEER HAVEN DR
SOUTHFIELD DR
CHELSEA CT
CARPENTER ST
SHEA ST
PLANK RD
DREAMFIELD LA
FIELDVIEW DR
PROVINCE TERR
JENNIE ST
MANITOWOC RD
GRASSYMEADOW LA
RIDGECREST LA

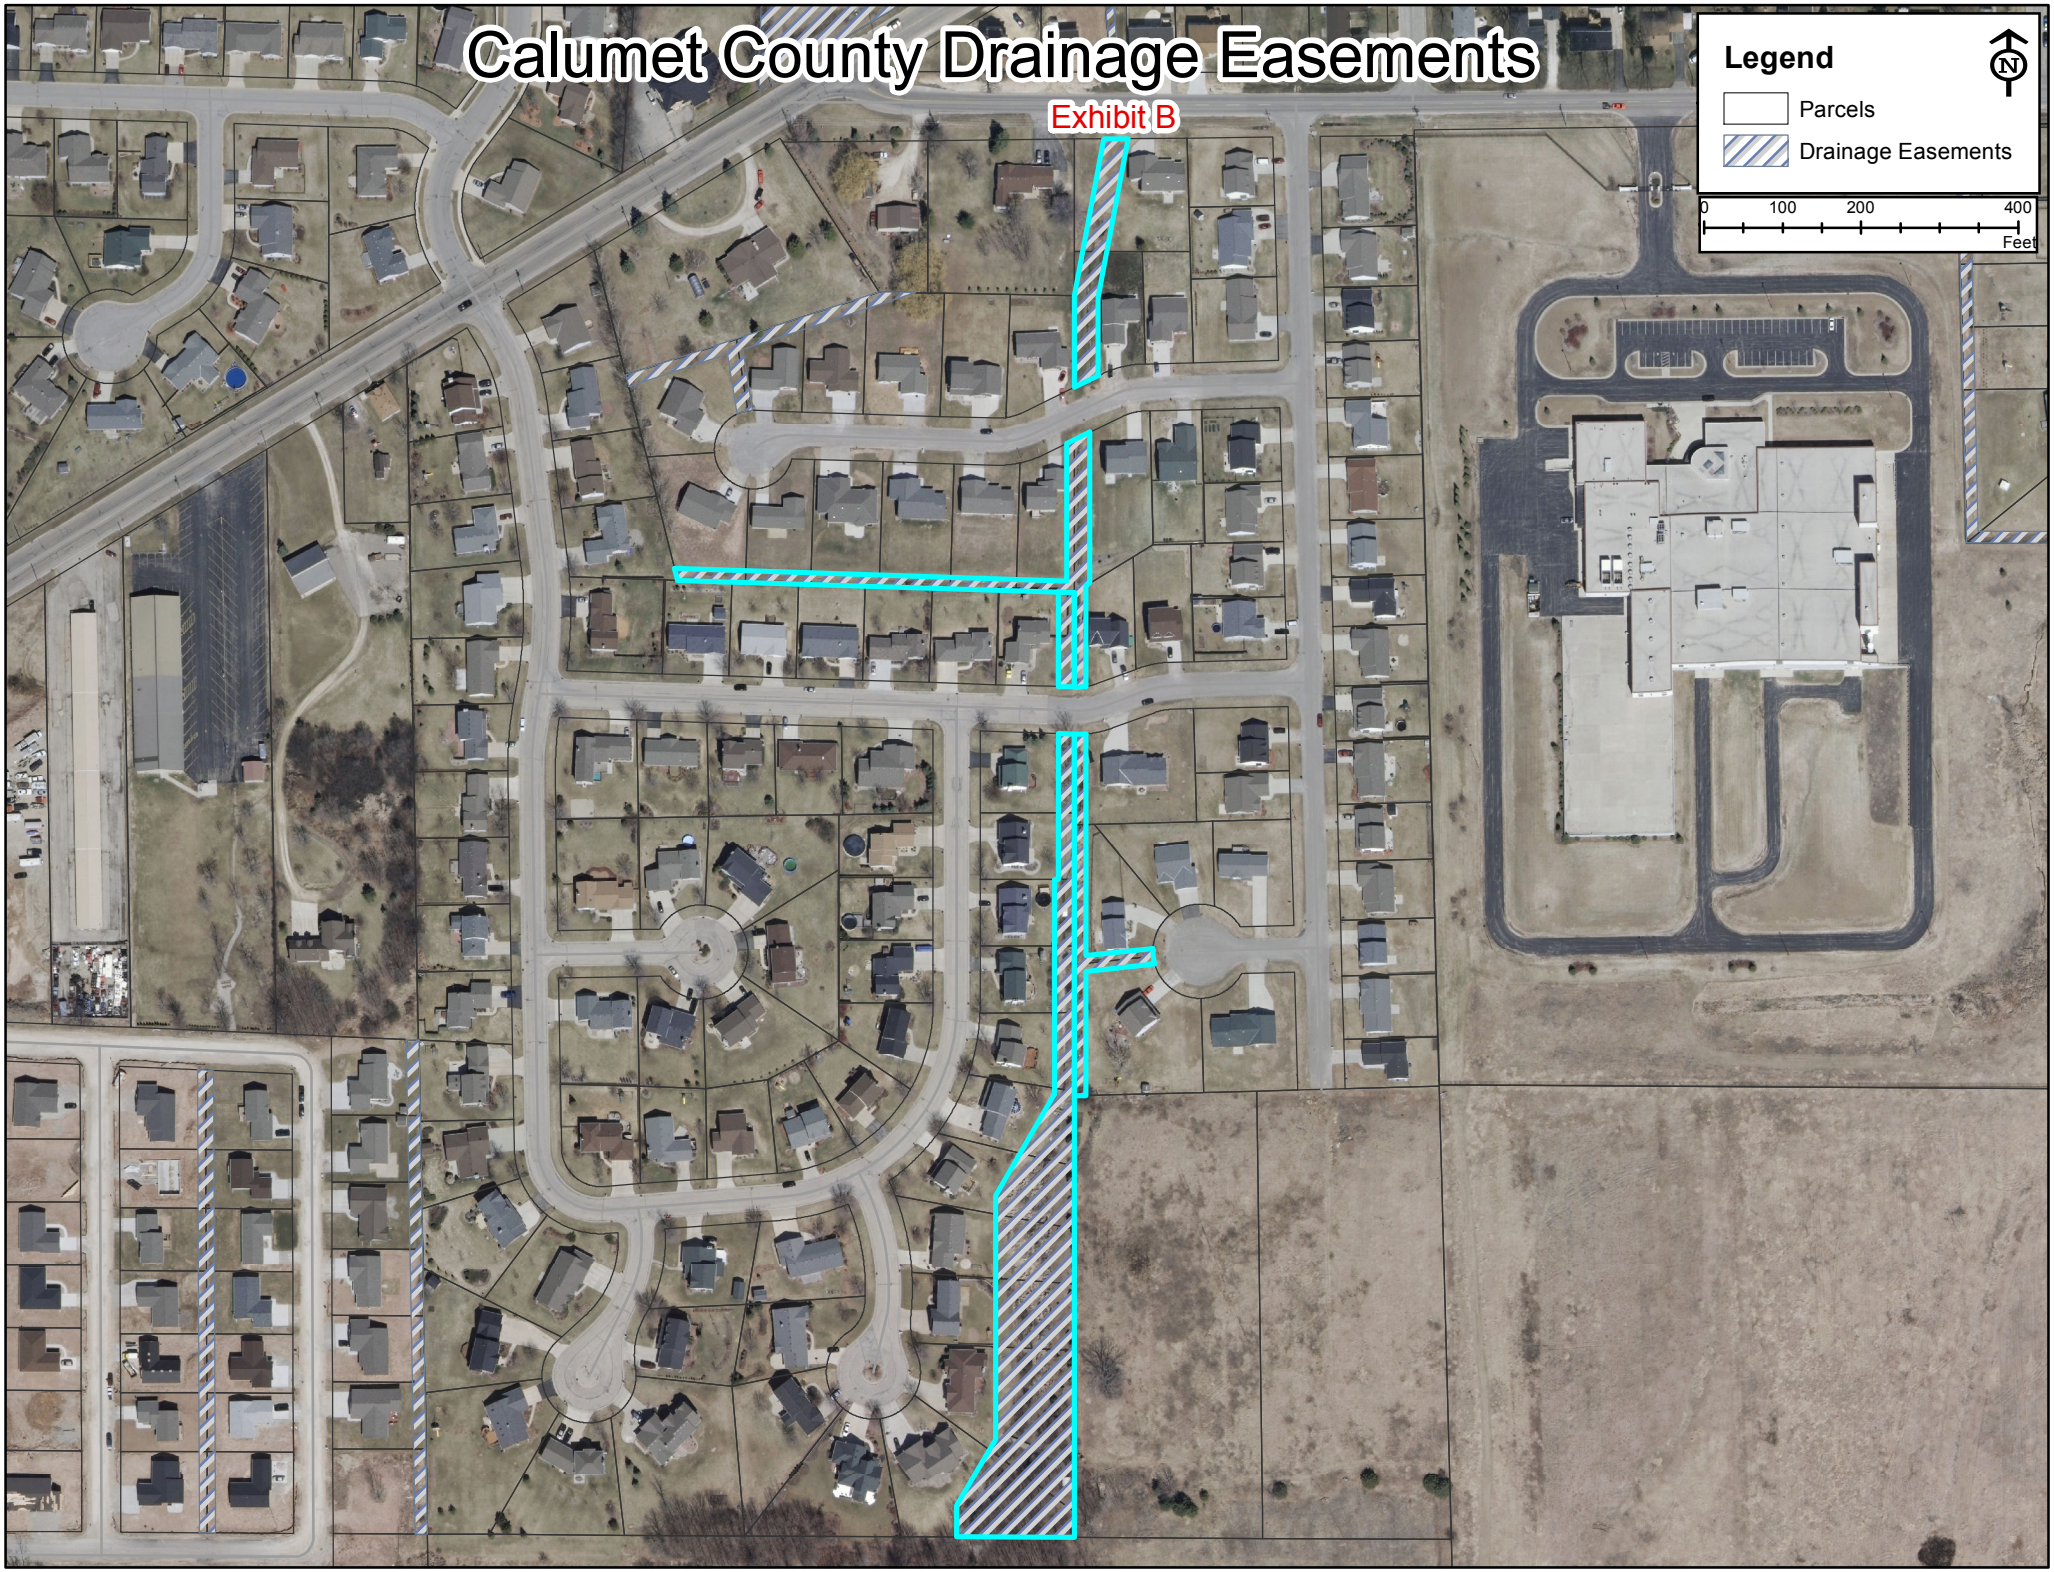
Calumet County Drainage Easements
Exhibit B
Legend
Parcels
Drainage Easements
0
100
200
400
Feet

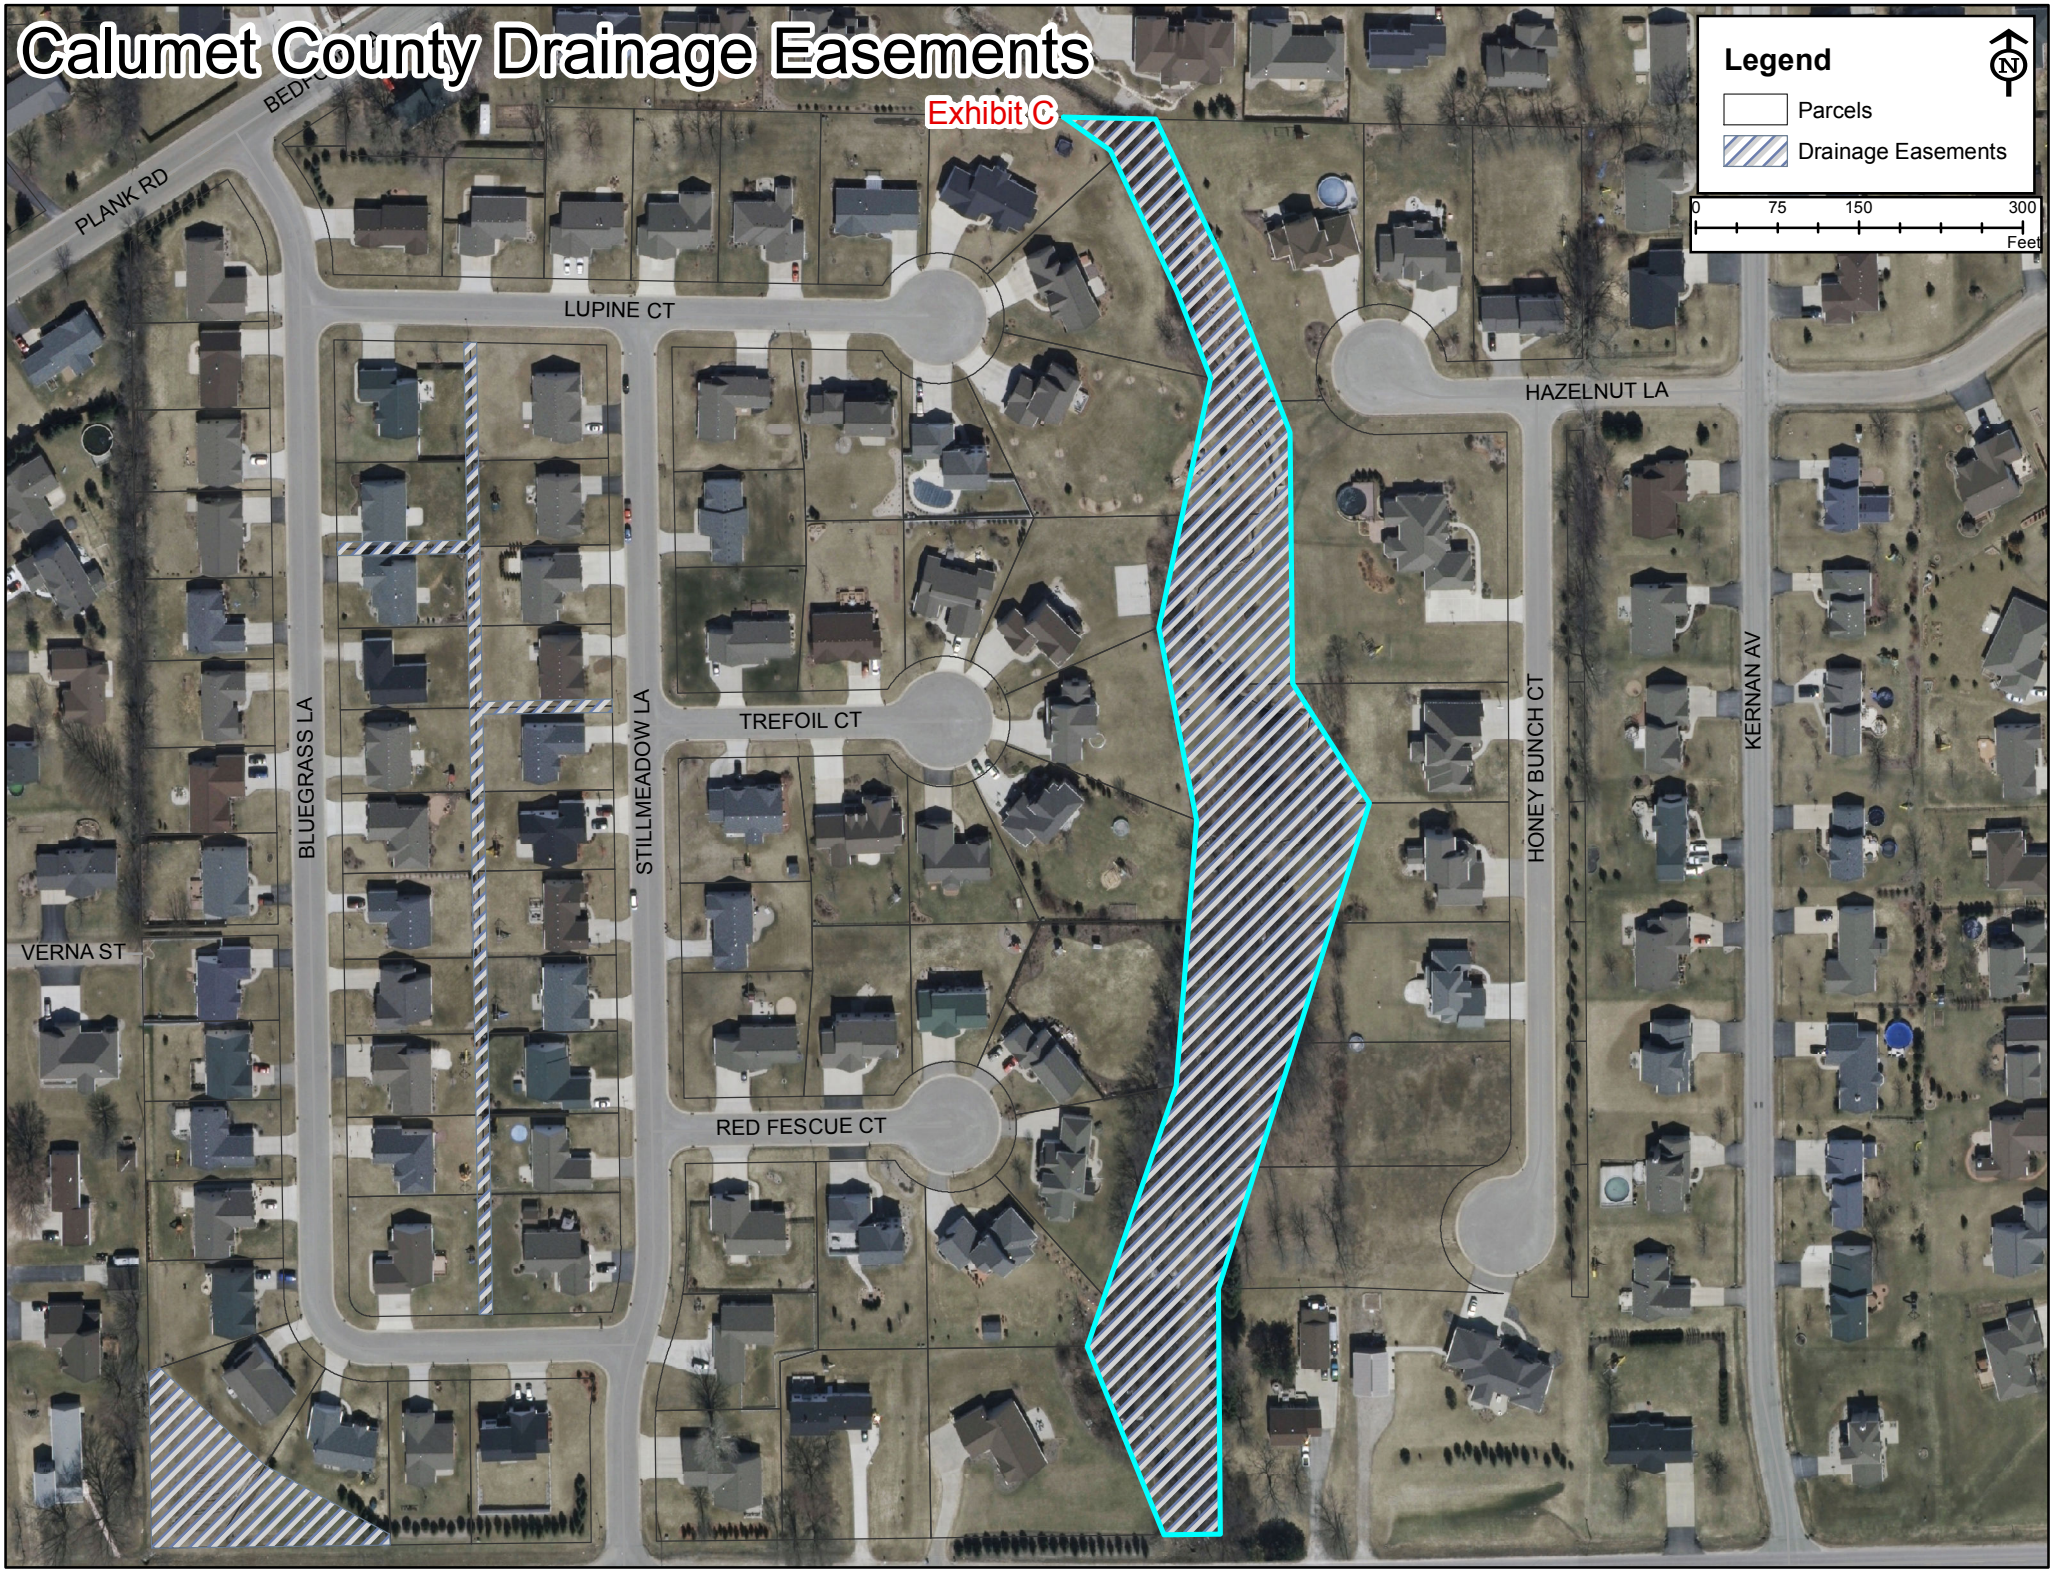
Calumet County Drainage Easements
Exhibit C
Legend
Parcels
Drainage Easements
0
75
150
300
Feet
PLANK RD
LUPINE CT
HAZELNUT LA
BLUEGRASS LA
STILLMEADOW LA
TREFOIL CT
HONEY BUNCH CT
KERNAN AV
VERNA ST
RED FESCUE CT

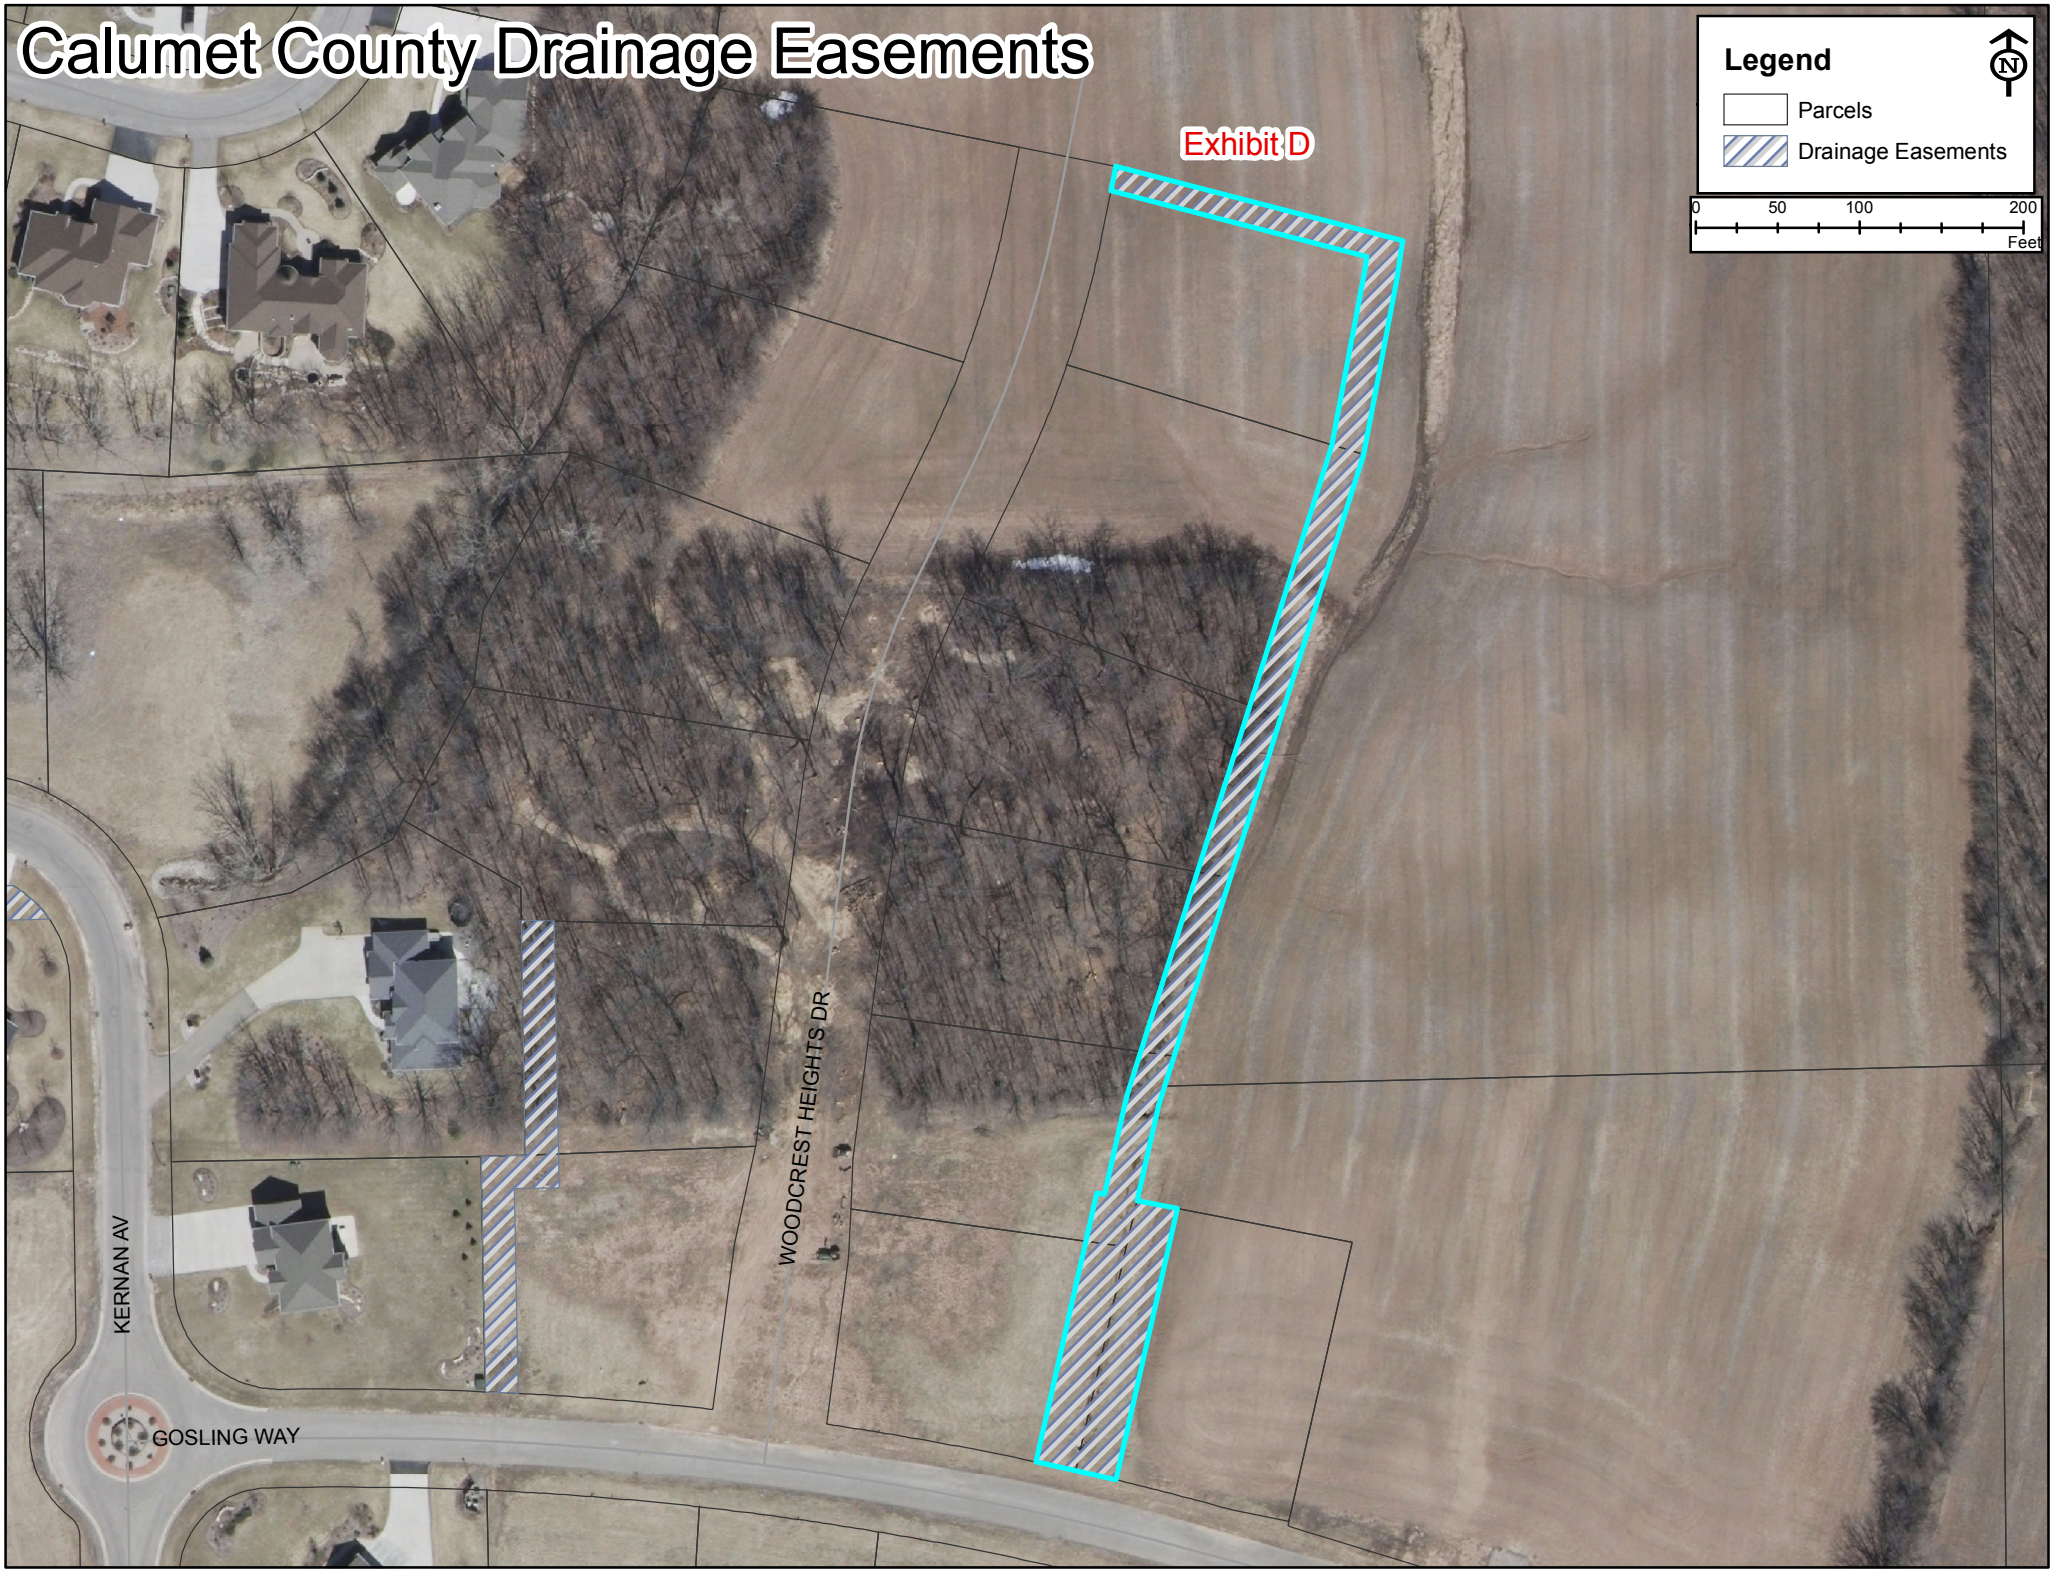
Calumet County Drainage Easements
Exhibit D
Legend
Parcels
Drainage Easements
0
50
100
200
Feet
KERNAN AV
GOSLING WAY
WOODCREST HEIGHTS DR

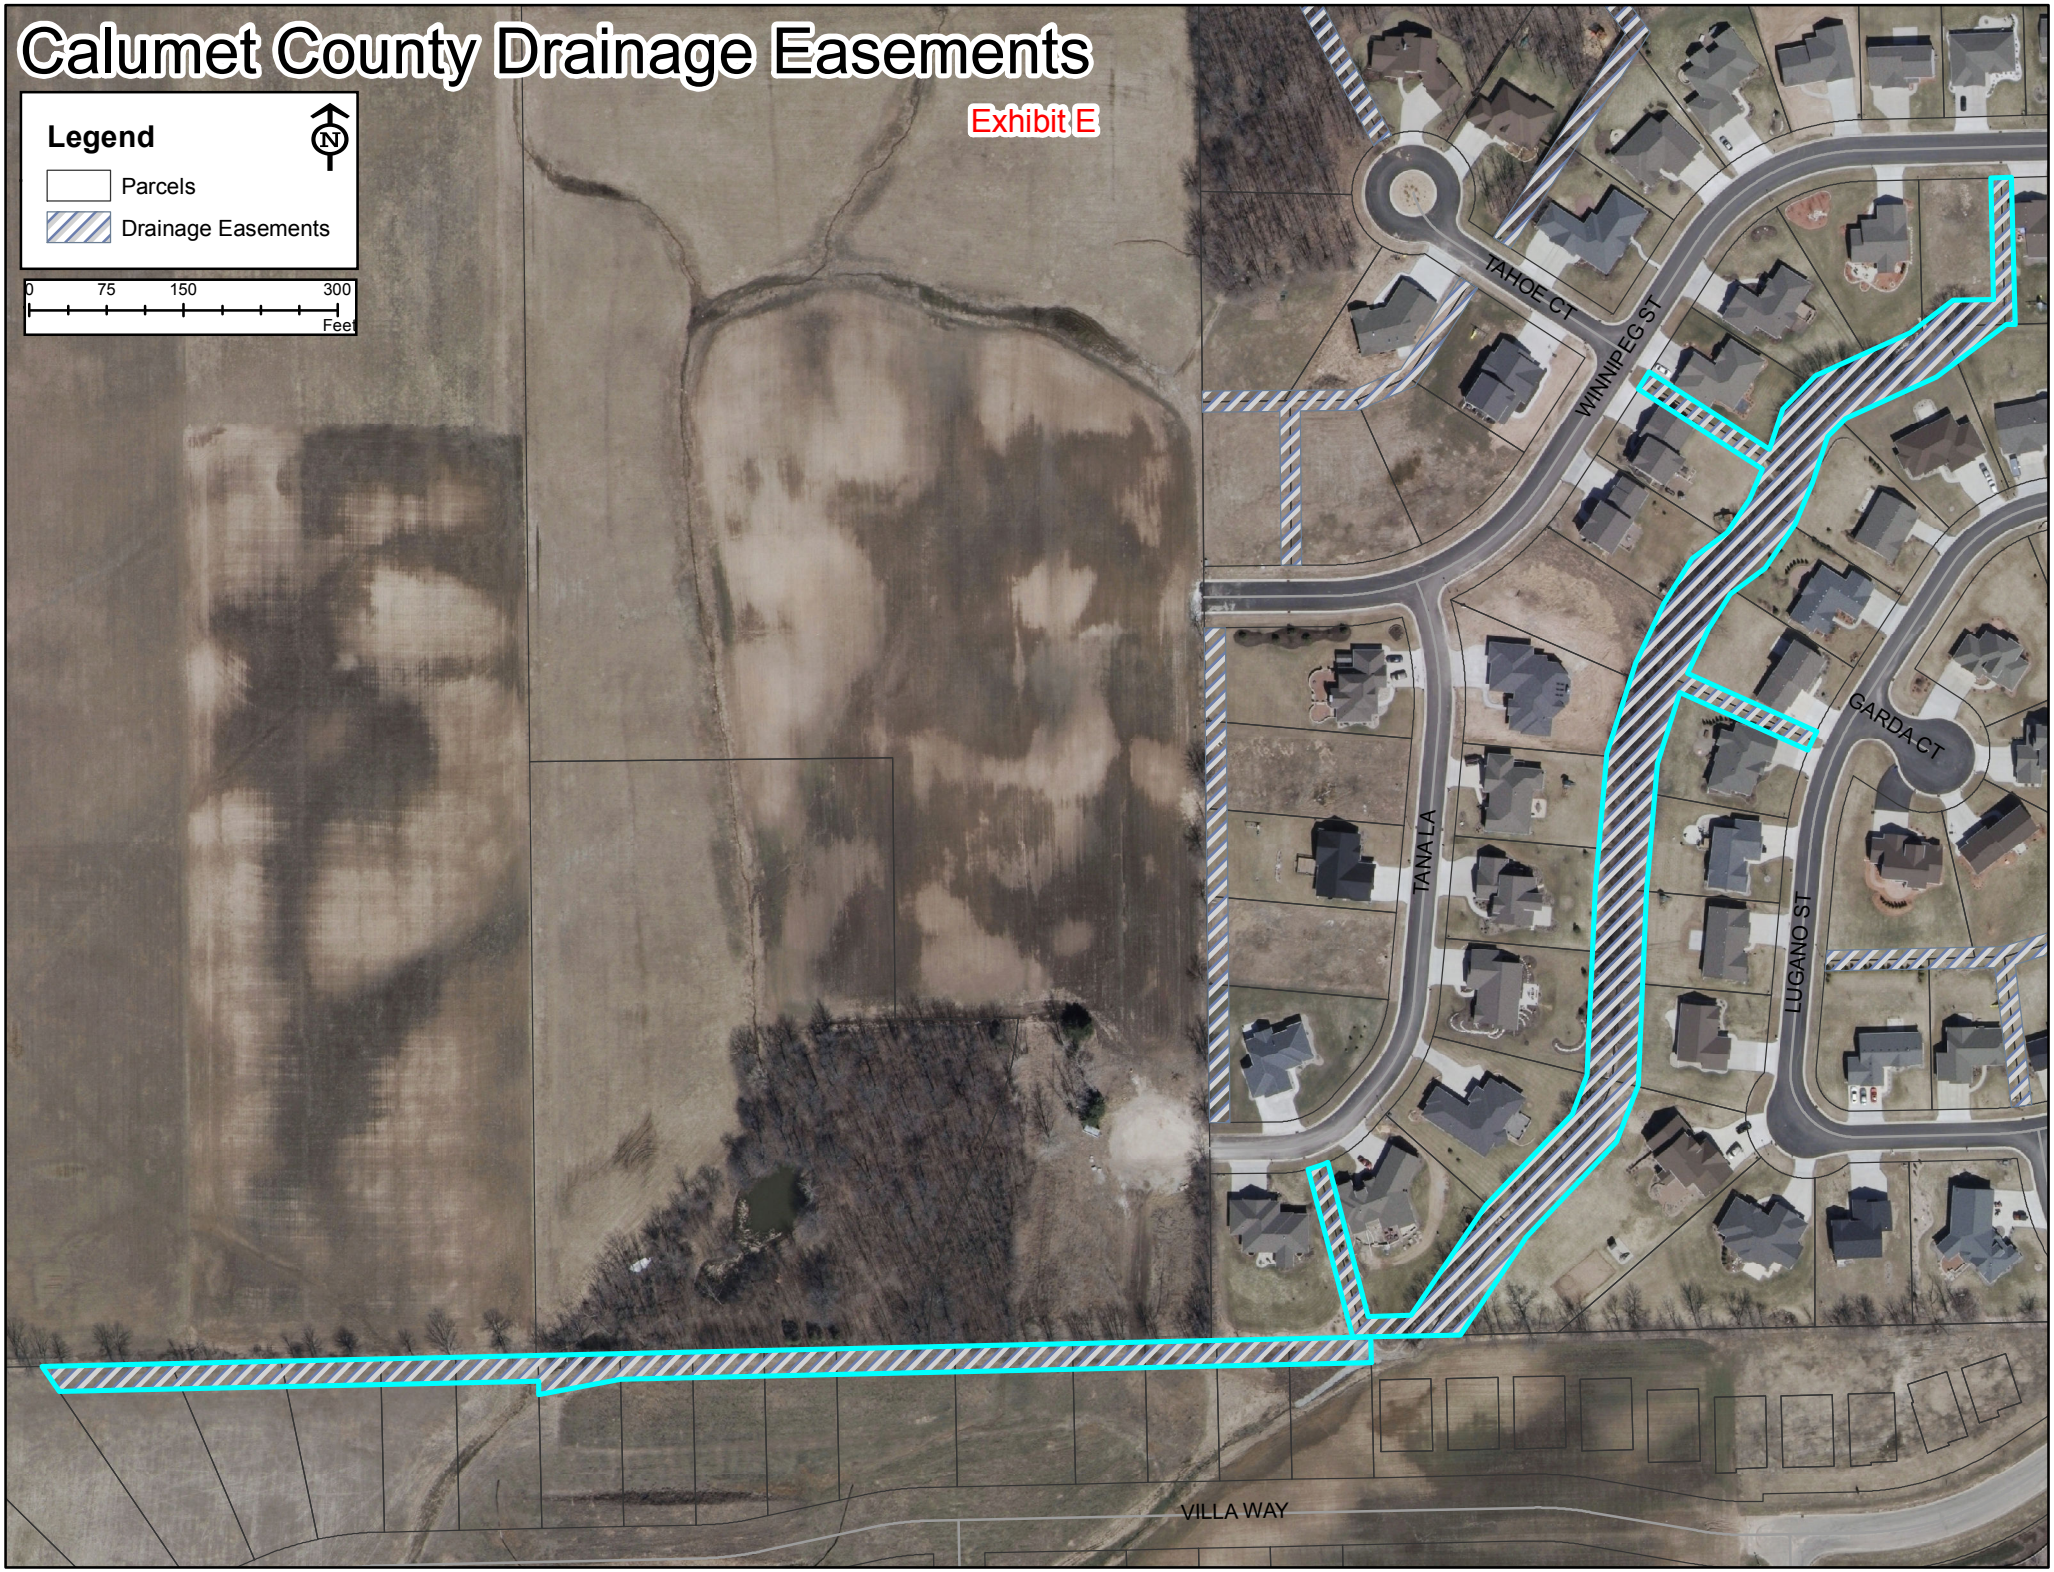
Calumet County Drainage Easements
Exhibit E
Legend
Parcels
Drainage Easements
0
75
150
300
Feet
TAHOE CT
WINNIPEG ST
TANA LA
GARDA CT
LUGANO ST
VILLA WAY

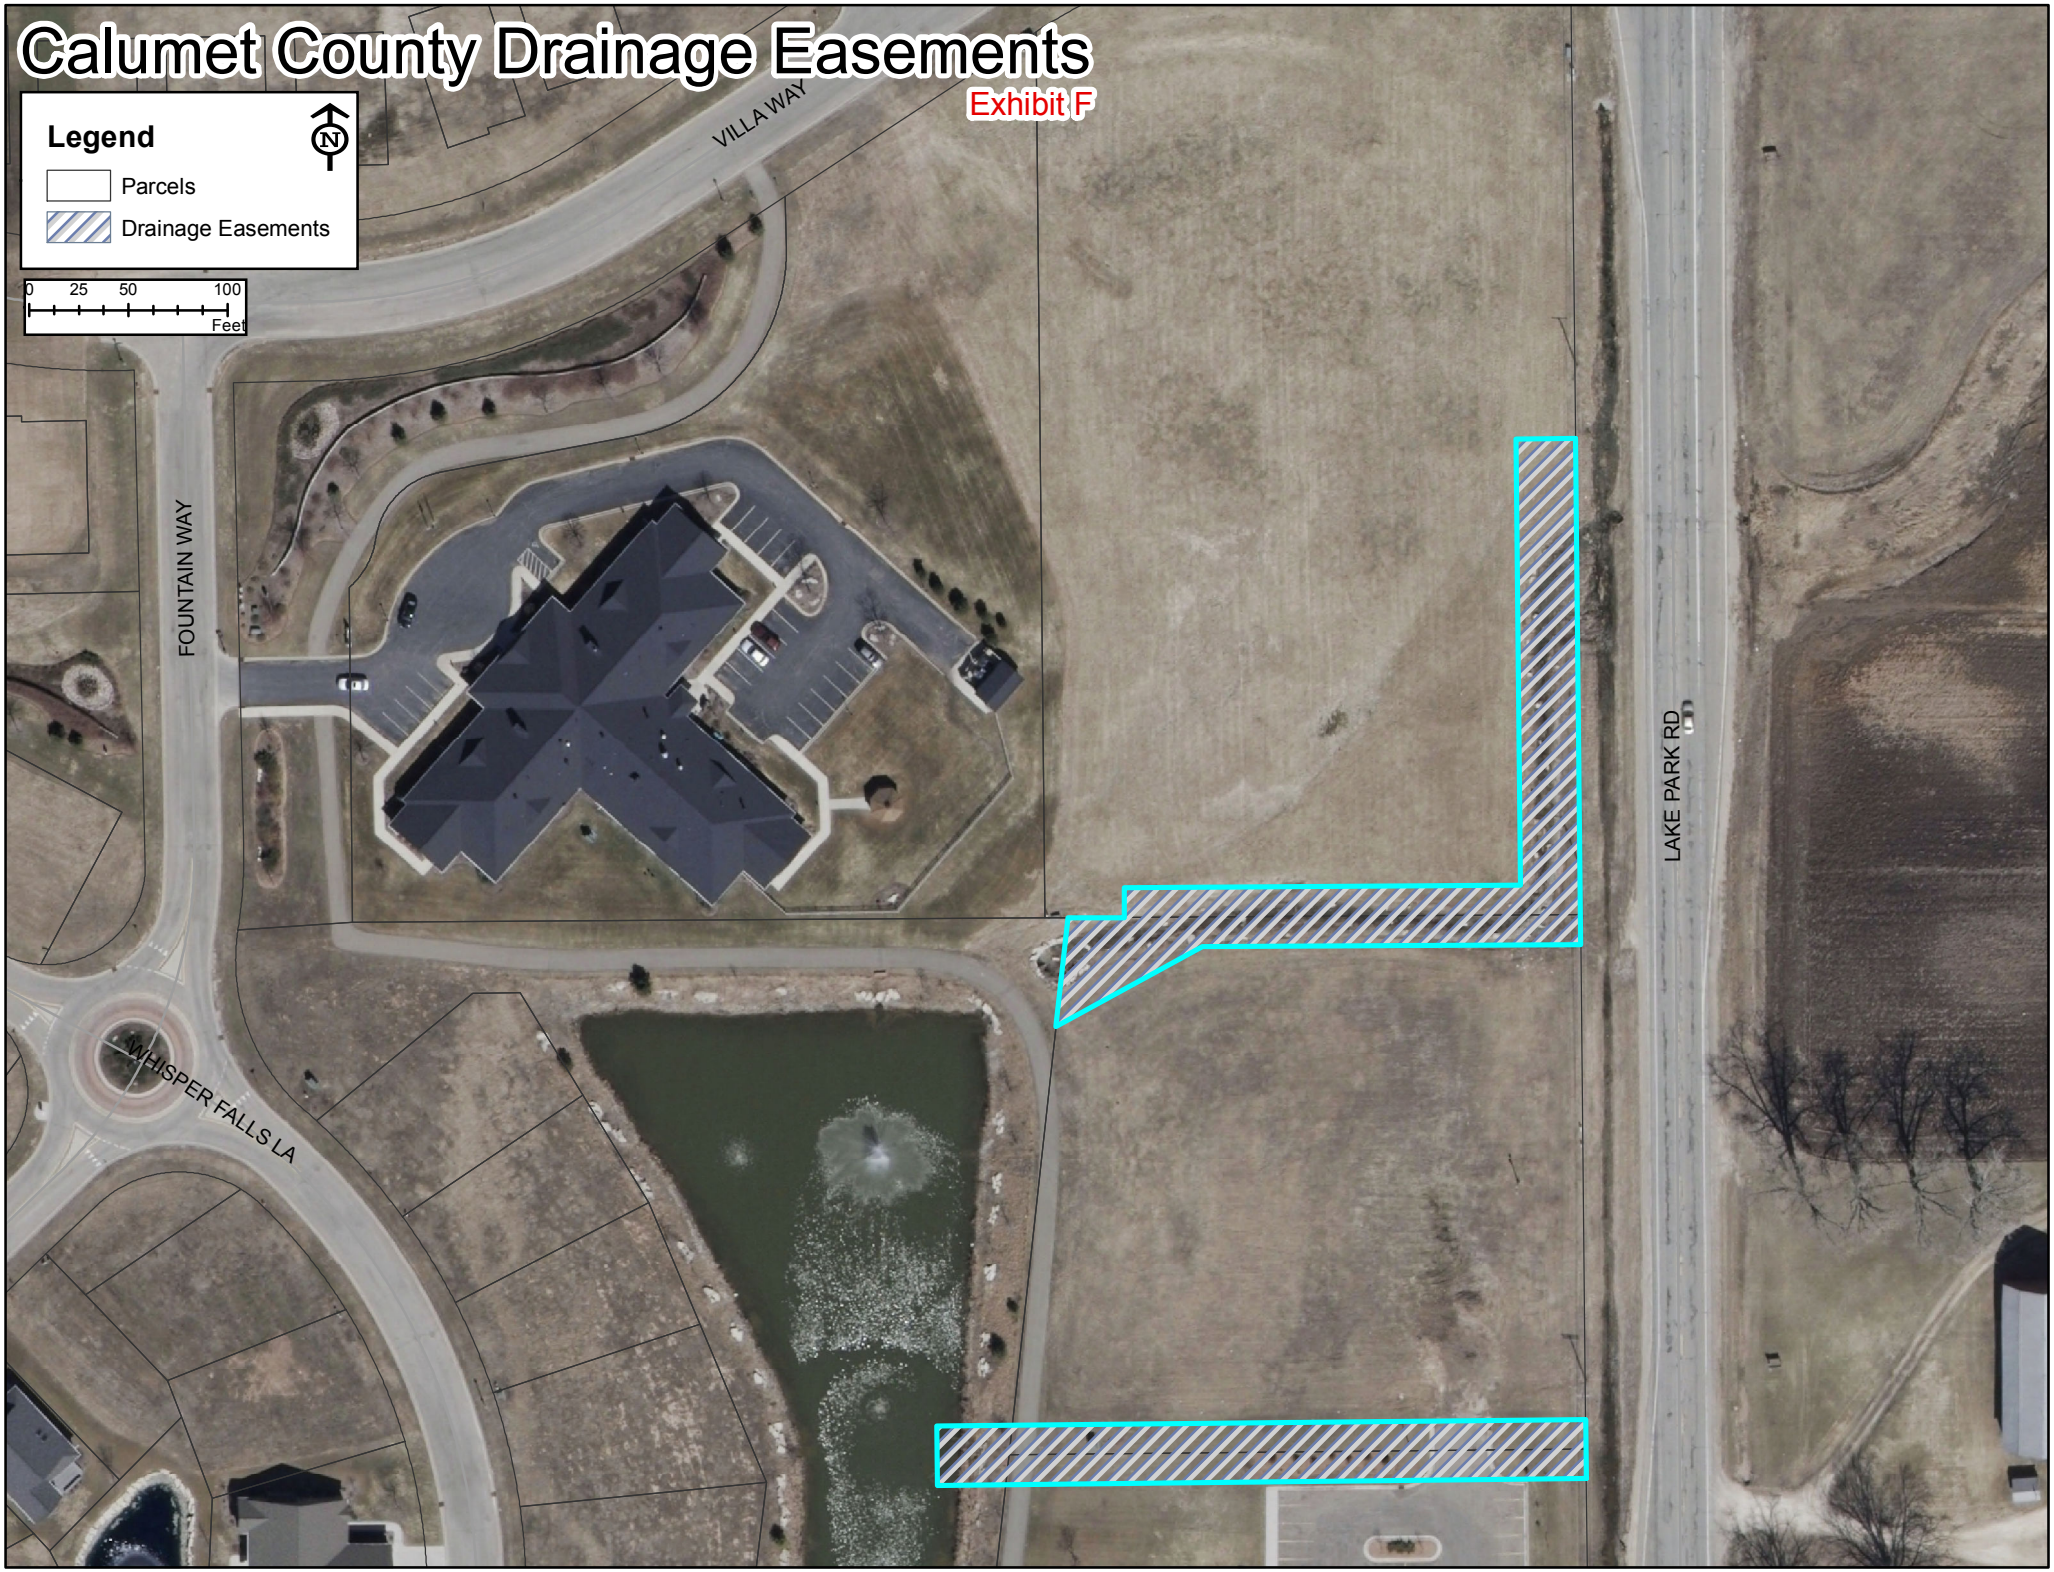
Calumet County Drainage Easements
Exhibit F
Legend
Parcels
Drainage Easements
0 25 50 100
Feet
VILLA WAY
FOUNTAIN WAY
WHISPER FALLS LA
LAKE PARK RD